| TIP NO. | SHEET NO. |
|---|---|
| R-0513 BB & C | SIGN-63 |

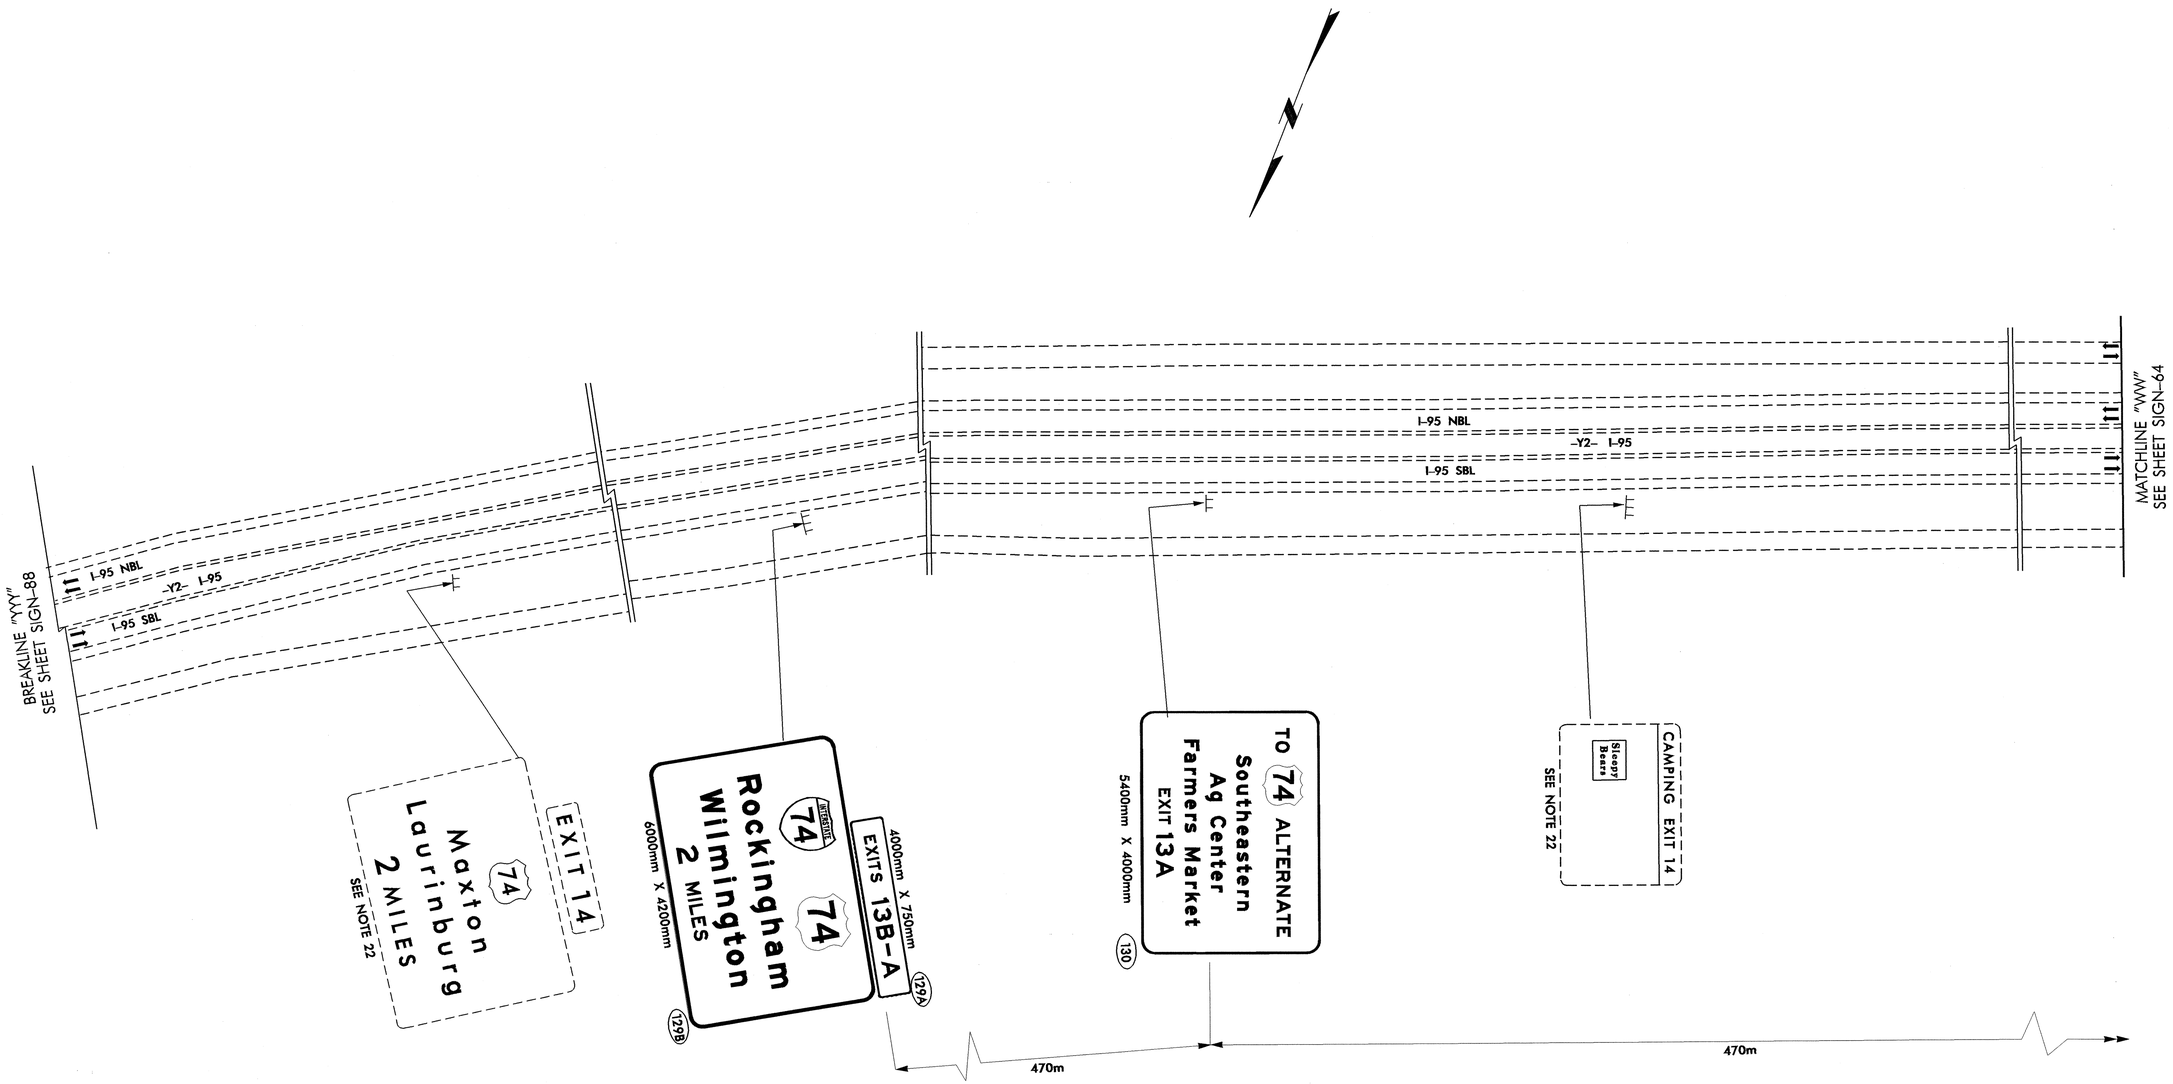


SIGNS FURNISHED BY STATE
ALL SIGNS SHALL BE FIELD LOCATED BY THE ENGINEER

## SYMBOLS

✶ TRAFFIC SIGNAL LOCATION.

NOTE: REMOVE AND DISPOSE OF ALL EXISTING SIGNS UNLESS OTHERWISE NOTED


PBS&J
1616 EAST MILLBROOK ROAD, SUITE 310
RALEIGH, NORTH CAROLINA 27609
PHONE: (919) 876-6888


SEAL

NORTH CAROLINA PROFESSIONAL SEAL 17586 ENGINEER J. TODD BROOKS

6/3/04

# EXISTING AND PROPOSED SIGNS
# -Y2- I-95

| | |
|---|---|
| SCALE | 1:1000 |
| DATE | JUNE 2004 |
| SIGNING TECHNICIAN | JAW/EMH |
| SIGNING DESIGN ENG | LM MOON |
| SIGNING PROJECT ENG | JT BROOKS |

N. C. DEPARTMENT OF TRANSPORTATION
DIVISION OF HIGHWAYS
TRAFFIC ENGINEERING BRANCH

REVISIONS

03-JUN-2004 17:58
G:\TEG\Curr\280219.50_R513\R513C\Sign\signc_63.dgn
lm1833