TIP NO.	SHEET NO.
R-0513 BB & C	SIGN-36

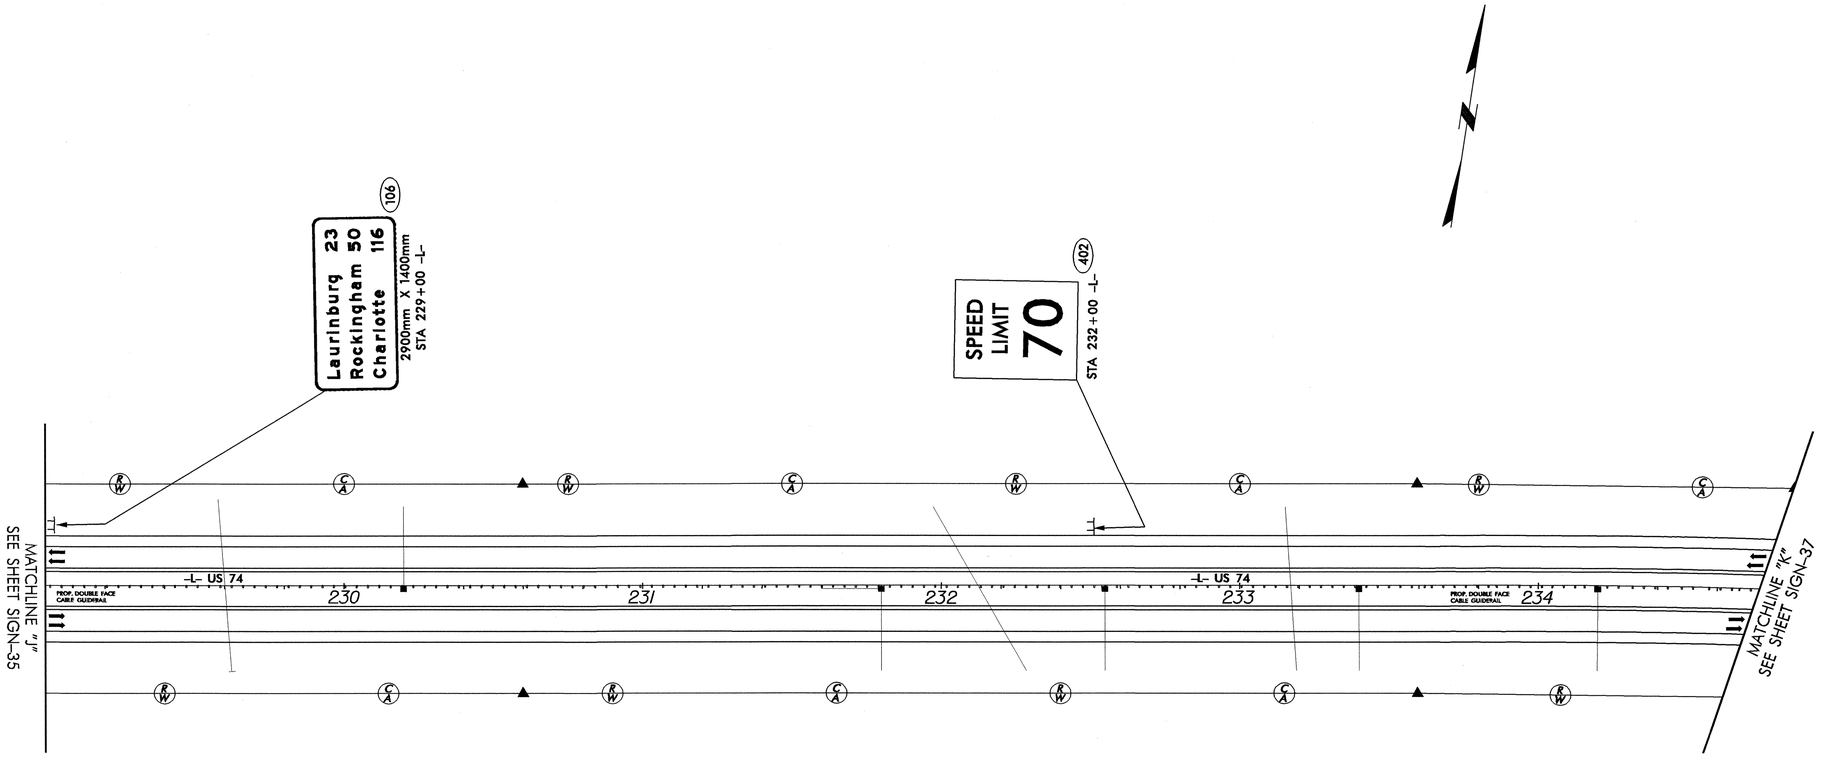

SIGNS FURNISHED BY STATE
ALL SIGNS SHALL BE FIELD LOCATED BY THE ENGINEER

SYMBOLS

✶ TRAFFIC SIGNAL LOCATION.

NOTE: REMOVE AND DISPOSE OF ALL EXISTING SIGNS UNLESS OTHERWISE NOTED

PBSJ 1616 EAST MILLBROOK ROAD, SUITE 310
RALEIGH, NORTH CAROLINA 27609
PHONE: (919) 876-6888

SEAL

NORTH CAROLINA PROFESSIONAL SEAL 17586 ENGINEER J. TODD BROOKS

J Todd Brooks 6/3/04

EXISTING AND PROPOSED SIGNS
STA 229+00 to STA 234+74 -L-
I-74 / US 74

SCALE	1:1000
DATE	JUNE 2004
SIGNING TECHNICIAN	JAW/EMH
SIGNING DESIGN ENG	LM MOON
SIGNING PROJECT ENG	JT BROOKS

N. C. DEPARTMENT OF TRANSPORTATION
DIVISION OF HIGHWAYS
TRAFFIC ENGINEERING BRANCH

REVISIONS

03-JUN-2004 18:22
G:\TEC\Curr\280219.50_R513\R513BB\Sign\signbb_36.dgn
lm13833