TIP NO.	SHEET NO.
R-0513 BB & C	SIGN-33

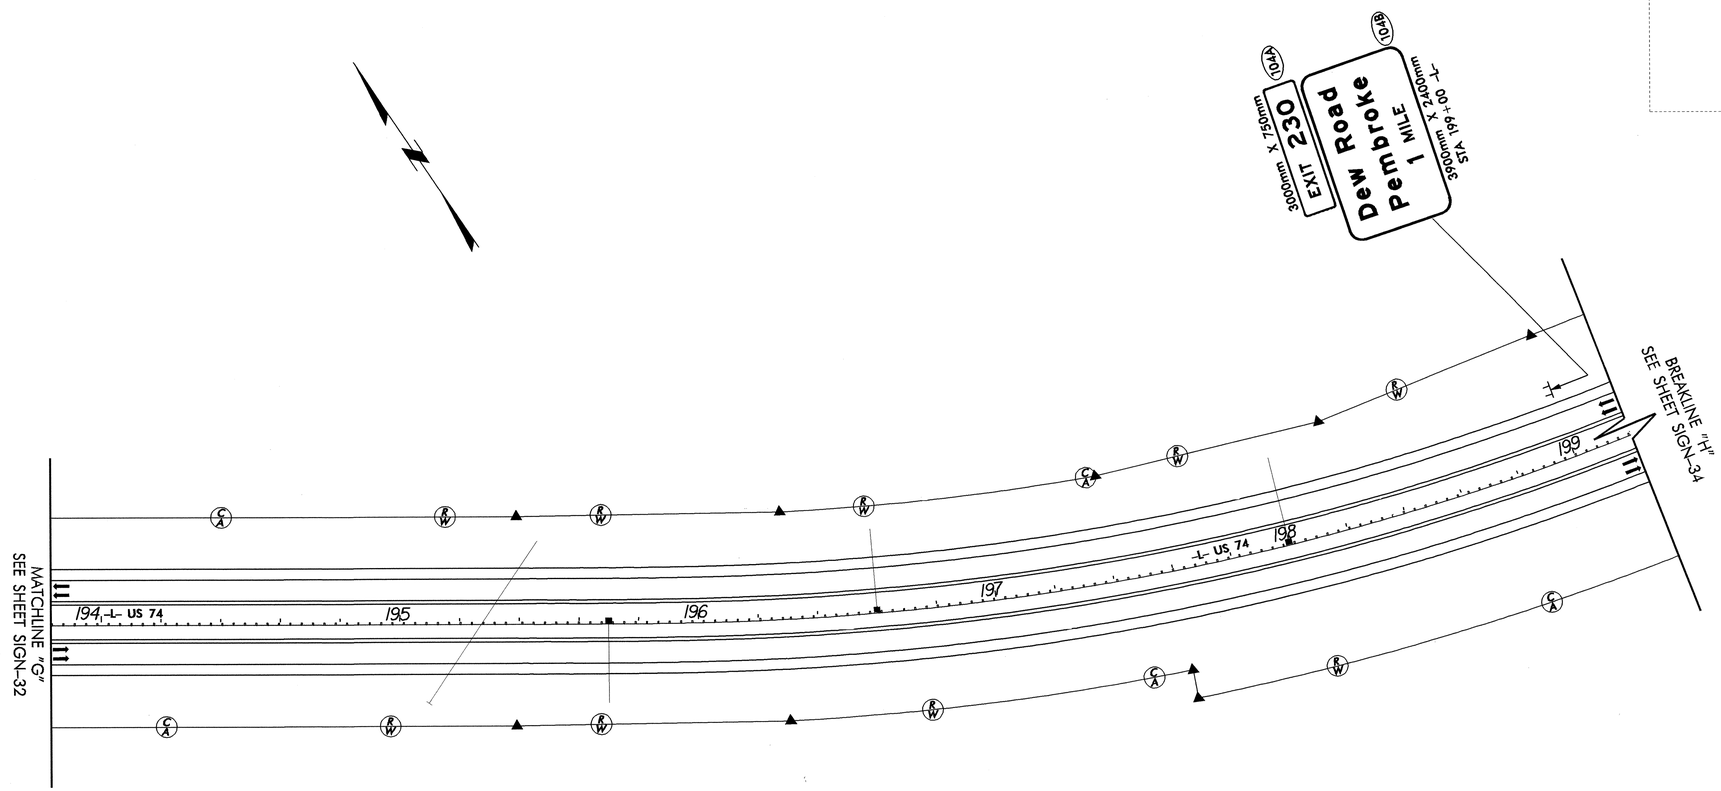

SYMBOLS

✱ TRAFFIC SIGNAL LOCATION.

NOTE: REMOVE AND DISPOSE OF ALL EXISTING SIGNS UNLESS OTHERWISE NOTED

SIGNS FURNISHED BY STATE
ALL SIGNS SHALL BE FIELD LOCATED BY THE ENGINEER

SEAL

NORTH CAROLINA PROFESSIONAL SEAL 17586 ENGINEER J. TODD BROOKS

6/3/04

EXISTING AND PROPOSED SIGNS
STA 193+83 to STA 199+20 -L-
I-74 / US 74

SCALE	1:1000
DATE	JUNE 2004
SIGNING TECHNICIAN	JAW/EMH
SIGNING DESIGN ENG	LM MOON
SIGNING PROJECT ENG	JT BROOKS

N. C. DEPARTMENT OF TRANSPORTATION
DIVISION OF HIGHWAYS
TRAFFIC ENGINEERING BRANCH

REVISIONS	

PBSJ 1616 EAST MILLBROOK ROAD, SUITE 310
RALEIGH, NORTH CAROLINA 27609
PHONE: (919) 876-6888

03-JUN-2004 18:23
d:\ATEG\Cur\R280219.50_R513AW513BB+SIGN\sign_sheets\signbb_33.dgn
jmi3833