TIP NO.	SHEET NO.
R-0513 BB & C	SIGN-30

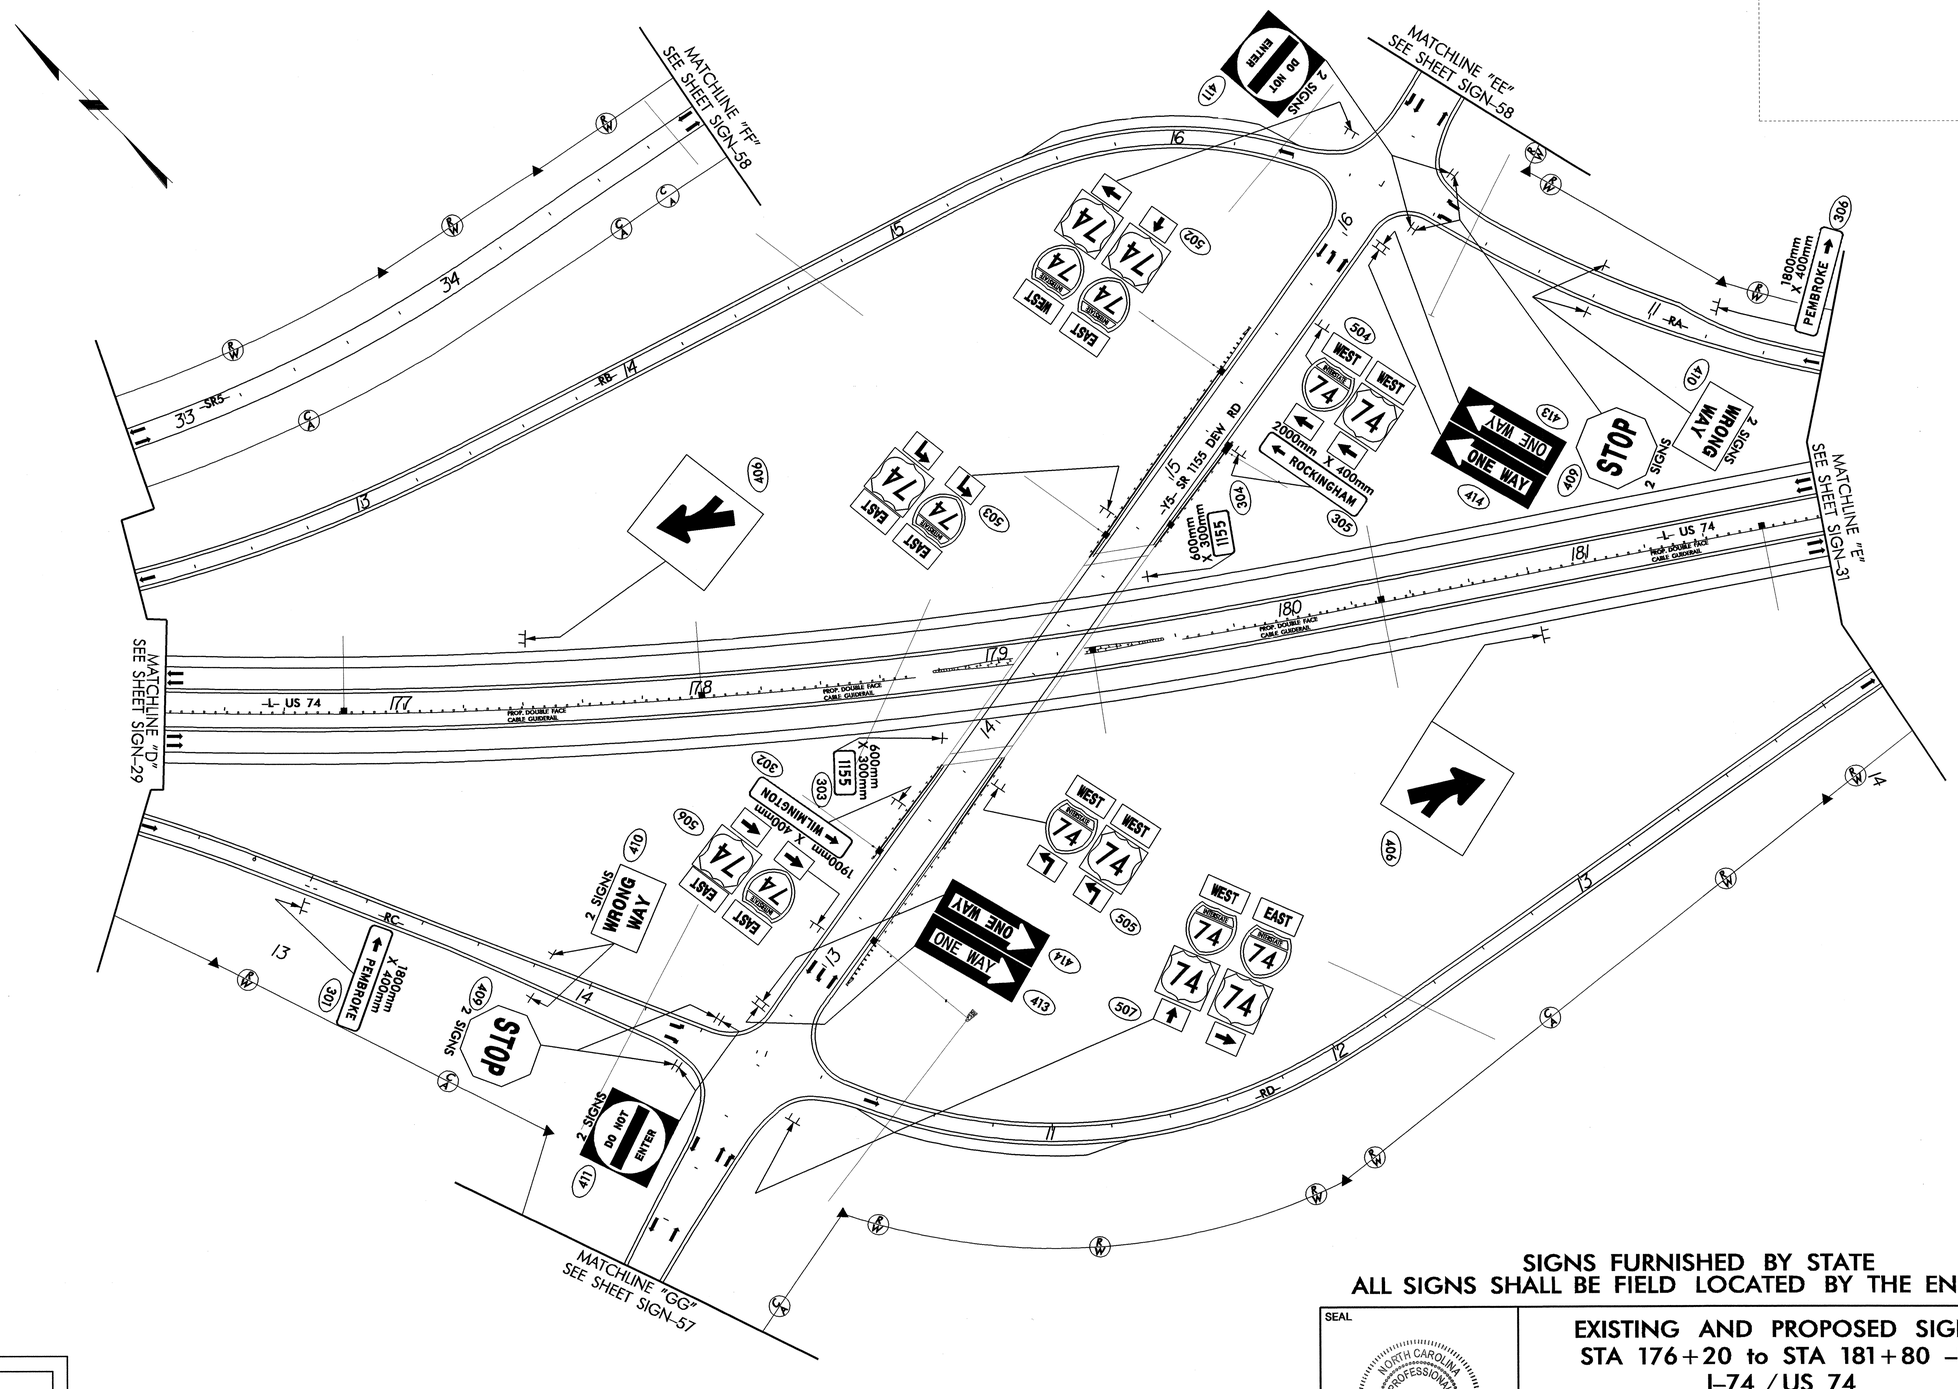

SYMBOLS

✱ TRAFFIC SIGNAL LOCATION.

NOTE: REMOVE AND DISPOSE OF ALL EXISTING SIGNS UNLESS OTHERWISE NOTED

SIGNS FURNISHED BY STATE
ALL SIGNS SHALL BE FIELD LOCATED BY THE ENGINEER

SEAL

NORTH CAROLINA PROFESSIONAL SEAL 17586 ENGINEER J. TODD BROOKS

6/3/04

EXISTING AND PROPOSED SIGNS
STA 176+20 to STA 181+80 –L–
I-74 / US 74

PBSJ 1616 EAST MILLBROOK ROAD, SUITE 310 RALEIGH, NORTH CAROLINA 27609 PHONE: (919) 876-6888

SCALE	1:1000
DATE	JUNE 2004
SIGNING TECHNICIAN	JAW/EMH
SIGNING DESIGN ENG	LM MOON
SIGNING PROJECT ENG	JT BROOKS

N. C. DEPARTMENT OF TRANSPORTATION
DIVISION OF HIGHWAYS
TRAFFIC ENGINEERING BRANCH

REVISIONS	

03-JUN-2004 17:19
G:\IEG\Cur*\28219.50_R513BB&C\sign\sign_30.dgn
rm1833