PROJECT REFERENCE NO.	SHEET NO.
R-513C	UO-37

UTILITIES BY OTHERS

METRIC

5 0 10
SCALE

NOTE:
ALL PROPOSED UTILITY WORK SHOWN ON THIS SHEET WILL BE DONE BY OTHERS

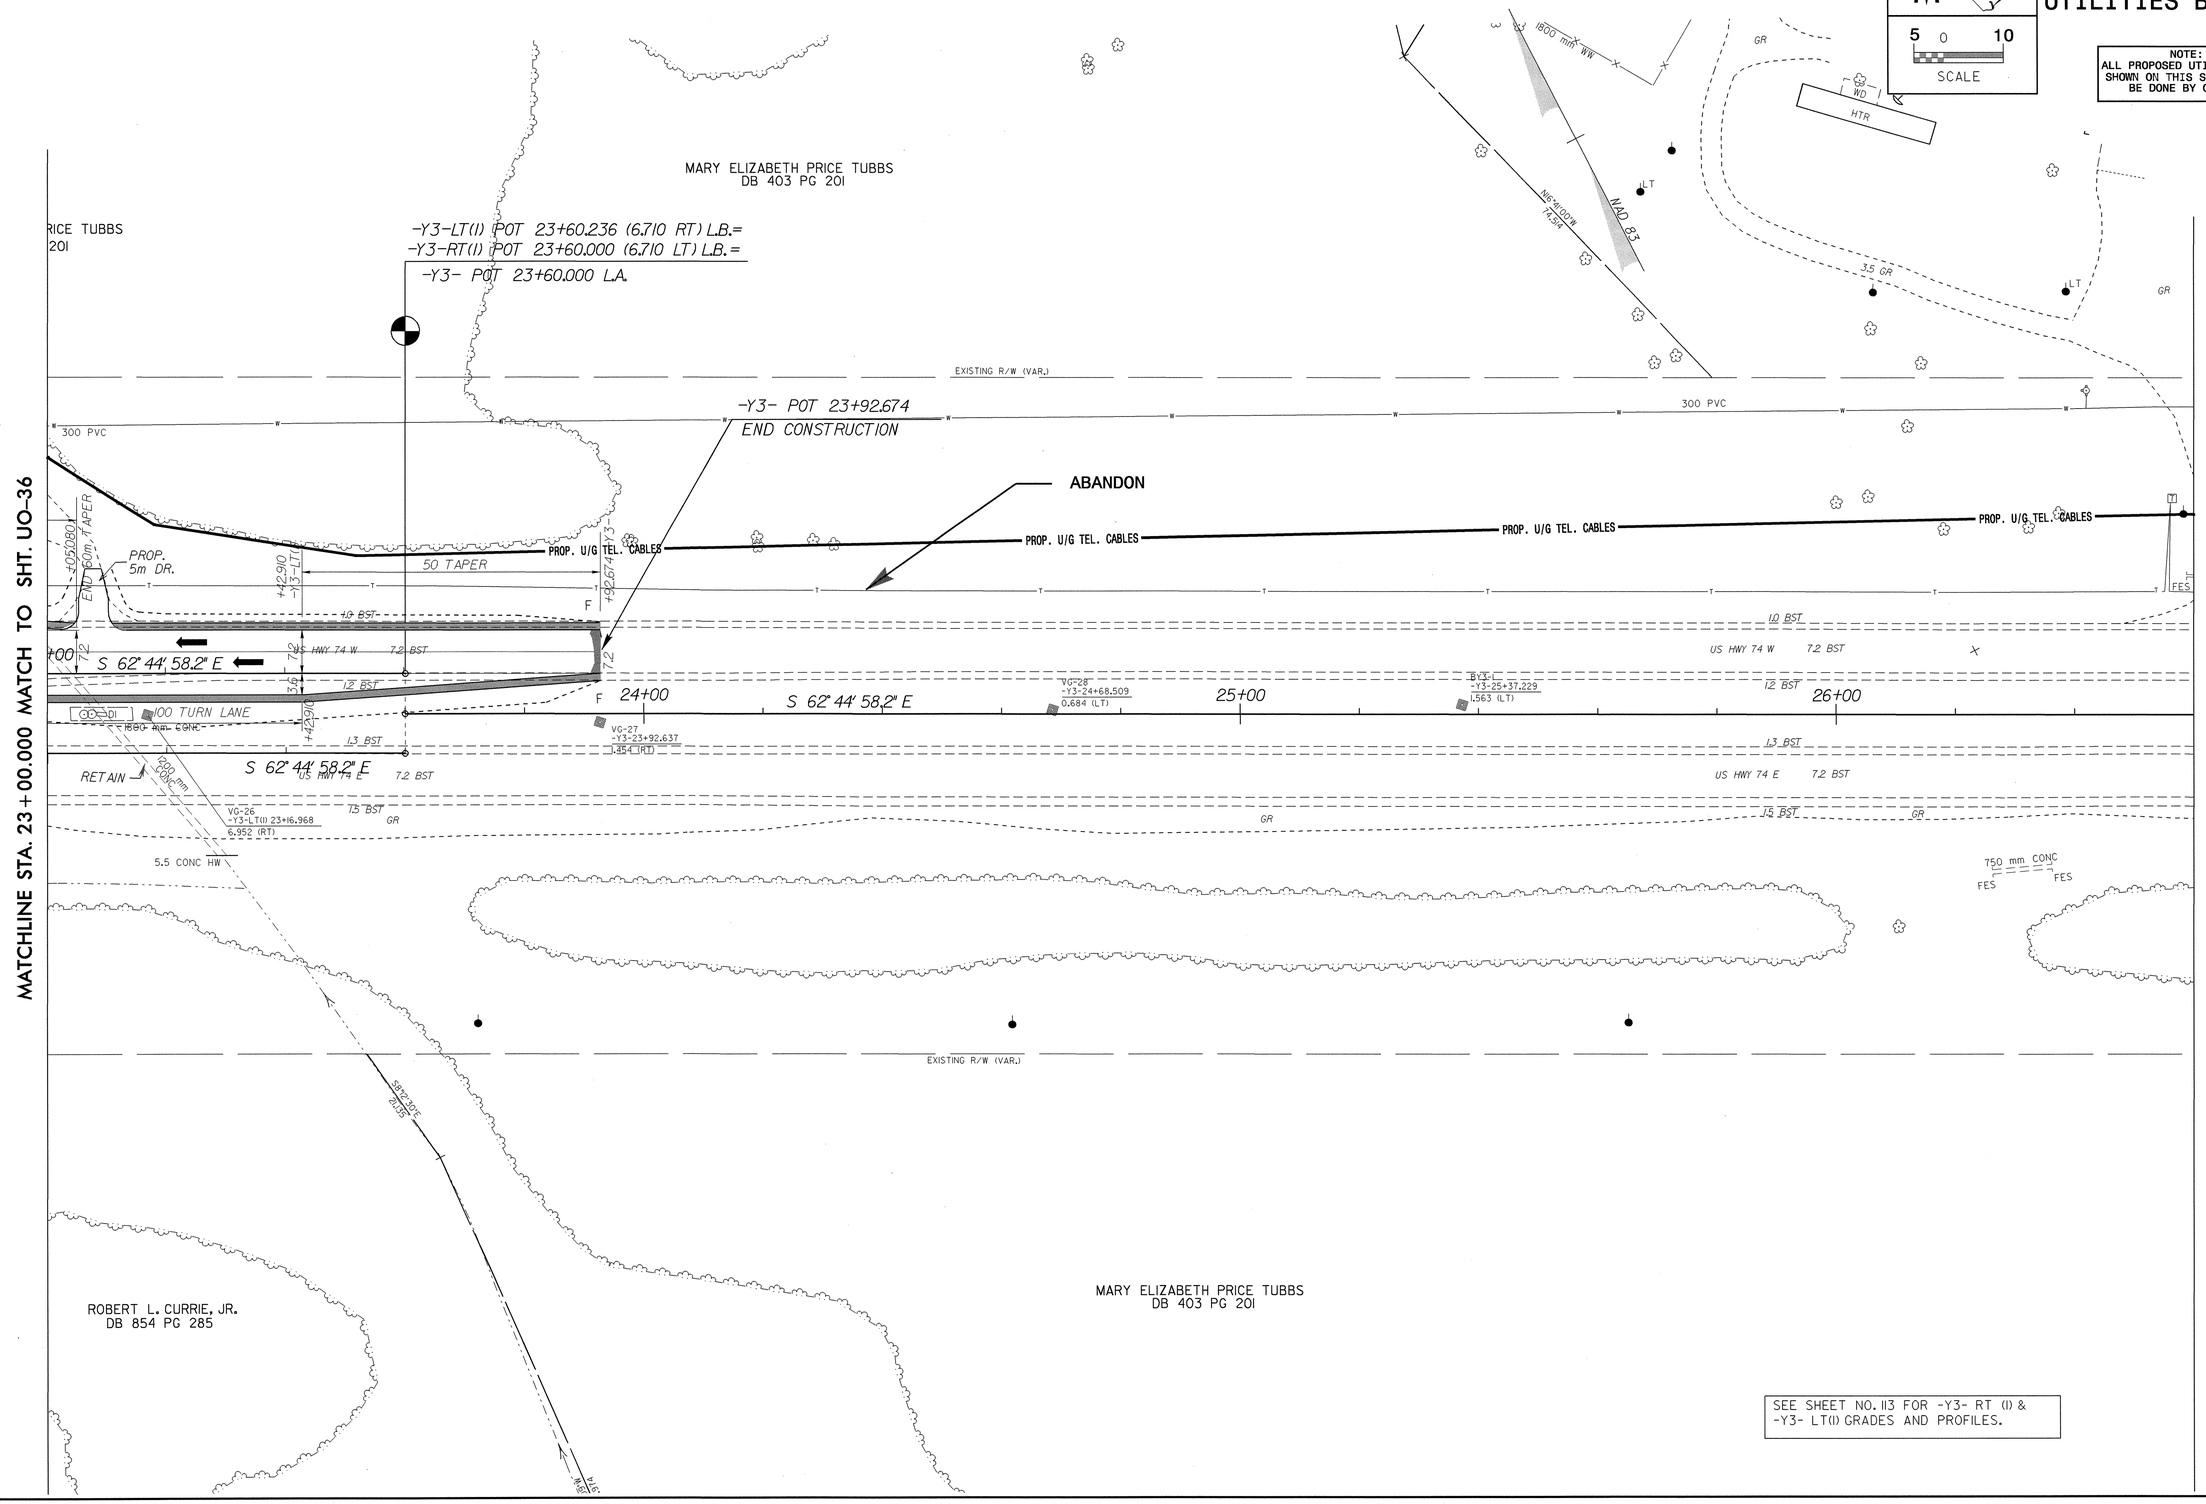

SEE SHEET NO. 113 FOR -Y3- RT (1) & -Y3- LT(1) GRADES AND PROFILES.

042597

02-MAR-2004 08:08
R:\Utilities\Rdwy\Proj\U037R513C45.PSH
sgodbold AT 0521455