042597

PROJECT REFERENCE NO.	SHEET NO.
R-513C	U0-15

UTILITIES BY OTHERS

METRIC
10 0 20
SCALE

NOTE:
ALL PROPOSED UTILITY WORK SHOWN ON THIS SHEET WILL BE DONE BY OTHERS
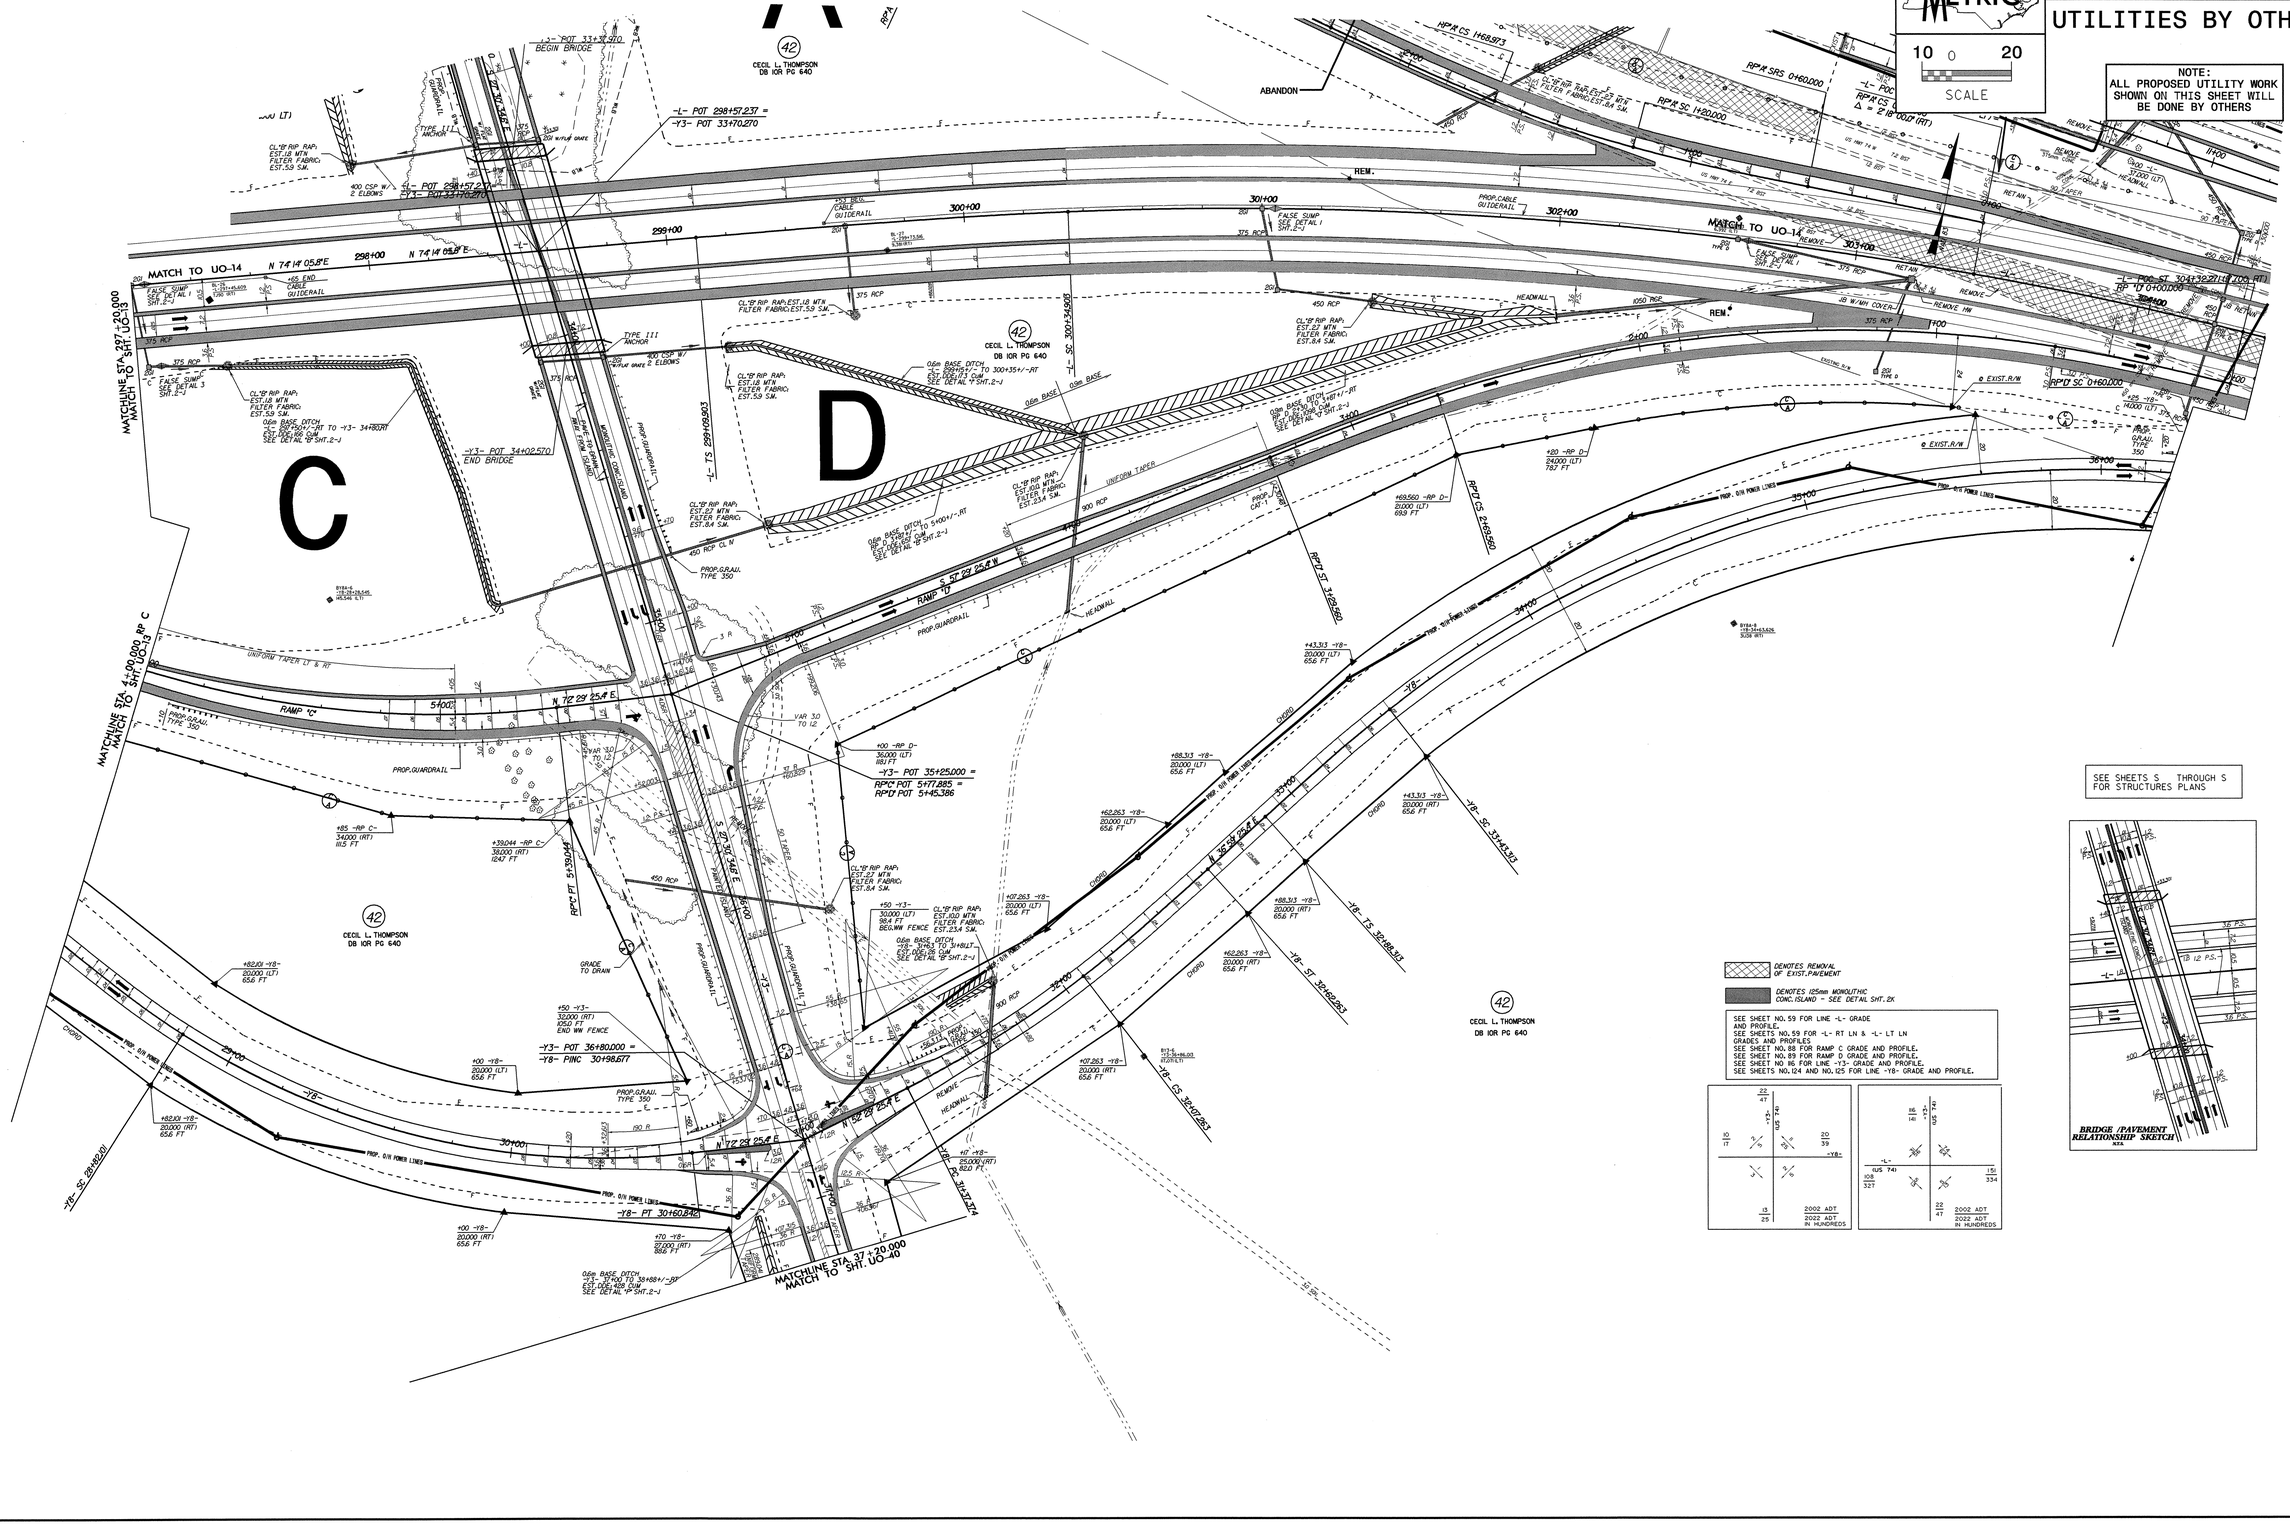
SEE SHEETS S THROUGH S FOR STRUCTURES PLANS