PROJECT REFERENCE NO.	SHEET NO.
R-513C	UC-2
DESIGNED BY: CSG	
DRAWN BY: CSG	
CHECKED BY: MRB	
APPROVED BY: RBW	
REVISED:	

NORTH CAROLINA DEPARTMENT OF TRANSPORTATION

DESIGN SERVICES UNIT
PHONE:(919)250-4128
FAX:(919)250-4119

NORTH CAROLINA PROFESSIONAL ENGINEER SEAL 10157 RONALD B. WILKINS

UTILITY CONSTRUCTION PLANS ONLY

UTILITY CONSTRUCTION

METRIC SCALE 5 0 10

UTILITY NOTES

ALL WATER LINES TO BE RELOCATED ON SHEETS UC-2 THRU UC-21 ARE OWNED BY THE ROBESON COUNTY PUBLIC WORKS. SHUTDOWNS OF WATER SERVICES FOR UTILITY CONSTRUCTION SHALL BE COORDINATED WITH ROBESON COUNTY PUBLIC WORKS. SEE UTILITY SPECIAL SPECIAL PROVISIONS.

ALL CONNECTIONS SHOULD BE MADE USING NECESSARY FITTINGS.

THE CONTRACTOR SHALL ROTATE PROPOSED FITTINGS AS NECESSARY TO PROVIDE PIPE ALIGNMENT.

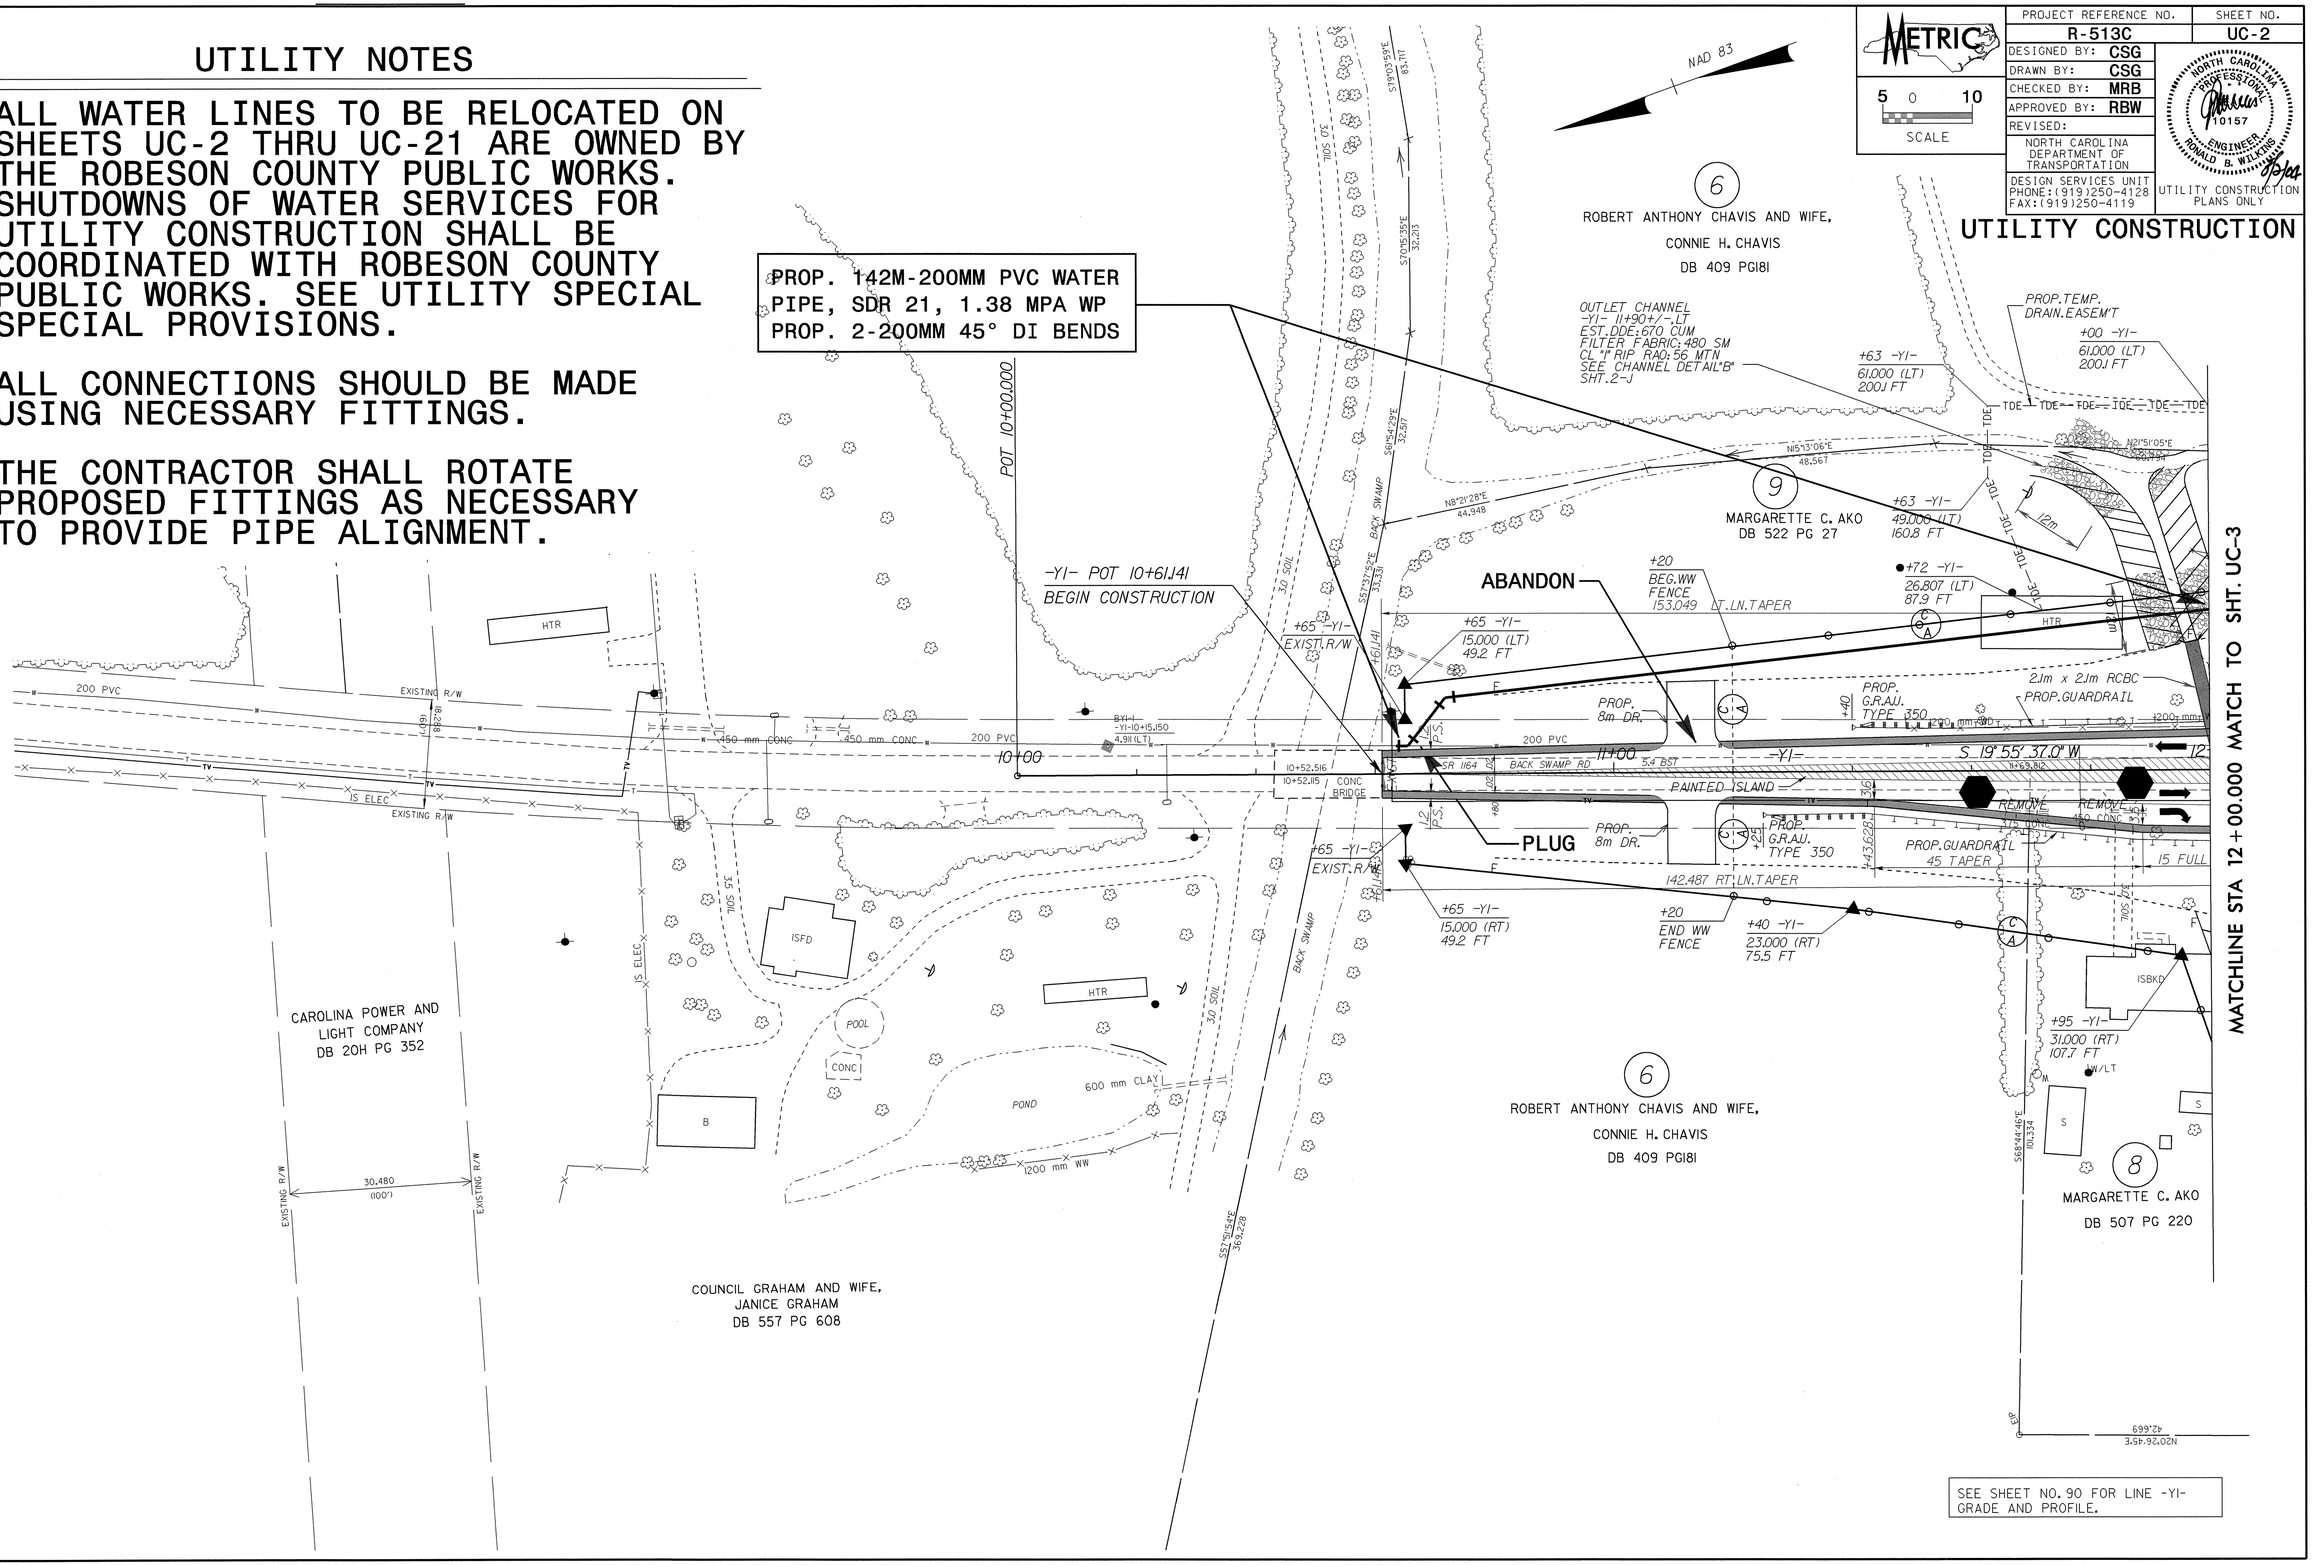

SEE SHEET NO. 90 FOR LINE -Y1- GRADE AND PROFILE.

24-FEB-2004 09:37
sgoodall
d:\pwworking\rdb01\jobs\r513c\uc2r513c31.psh