PROJECT REFERENCE NO.	SHEET NO.
R-513C	108

METRIC

5 0 10

CONST.REV.

R/W REV.

ROADWAY DESIGN ENGINEER

NORTH CAROLINA PROFESSIONAL SEAL 12300 ENGINEER CHARLES LEE FLOWE

7/16/04

HYDRAULICS ENGINEER

NORTH CAROLINA PROFESSIONAL SEAL 20754 ENGINEER WILLIAM T. STEPHENS, JR.

7/16/04

TGS ENGINEERS
975 WALNUT STREET, SUITE 141
CARY, NC 27511
PH (919) 319-8850

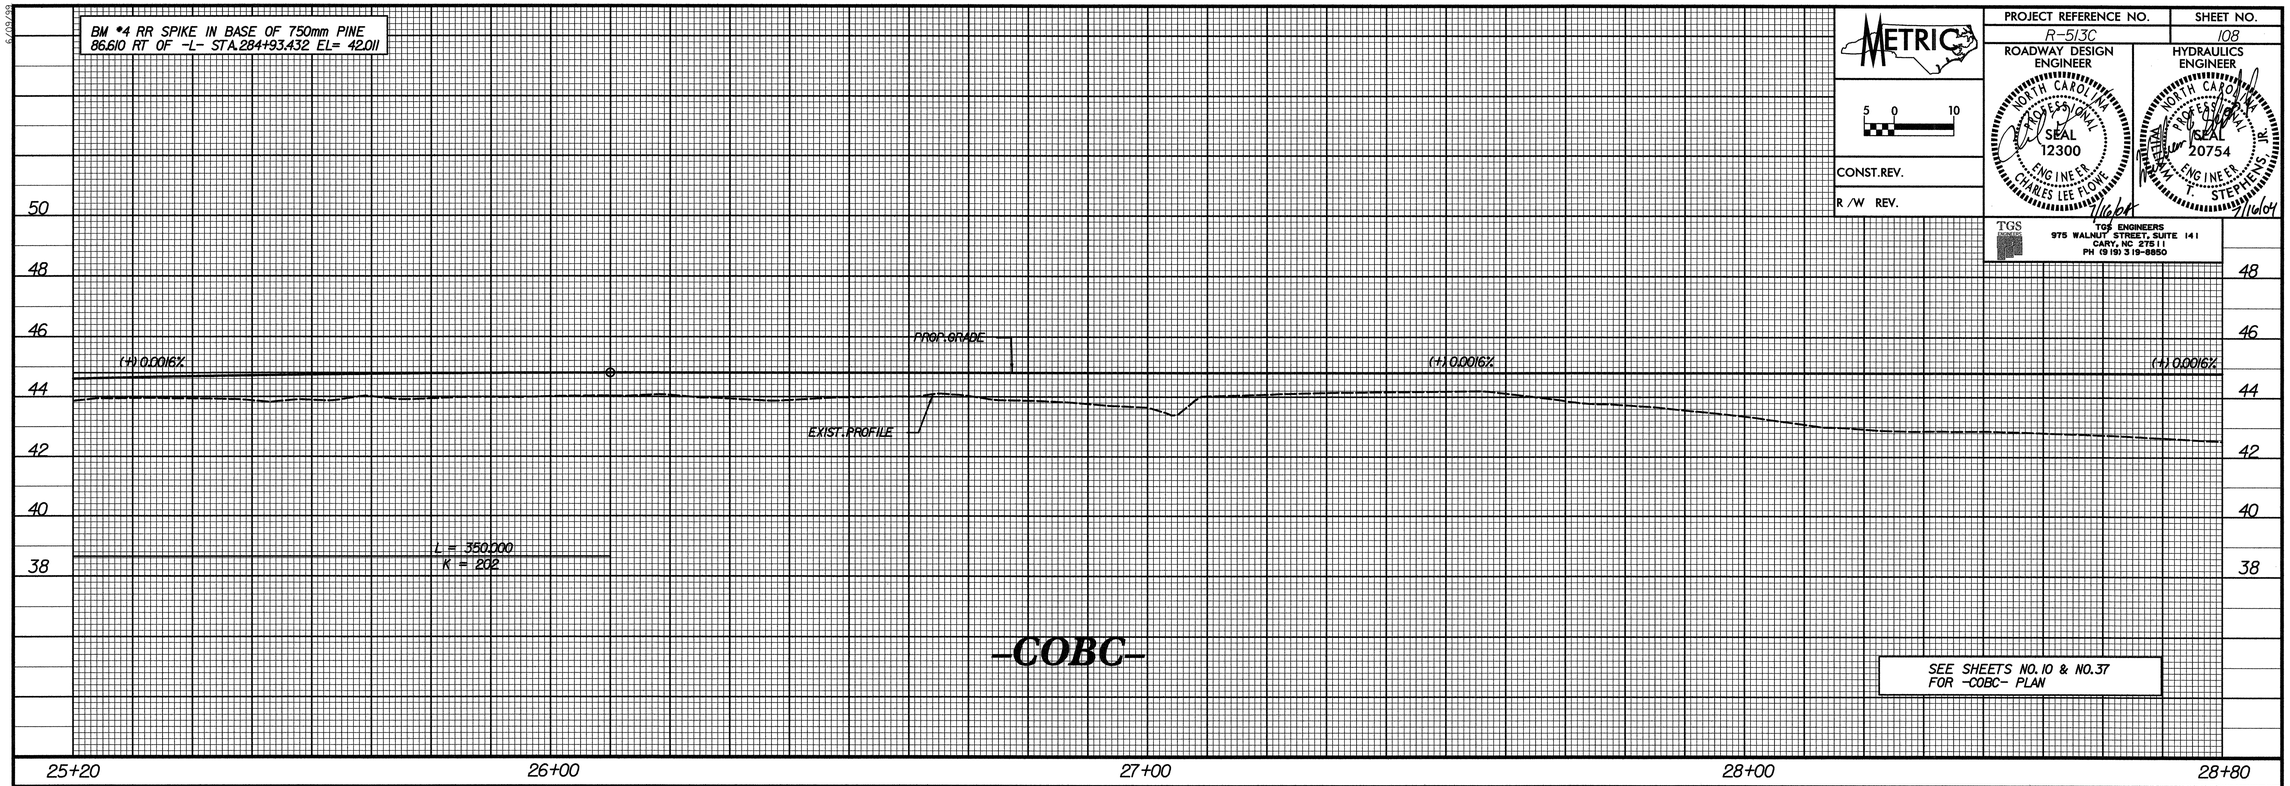

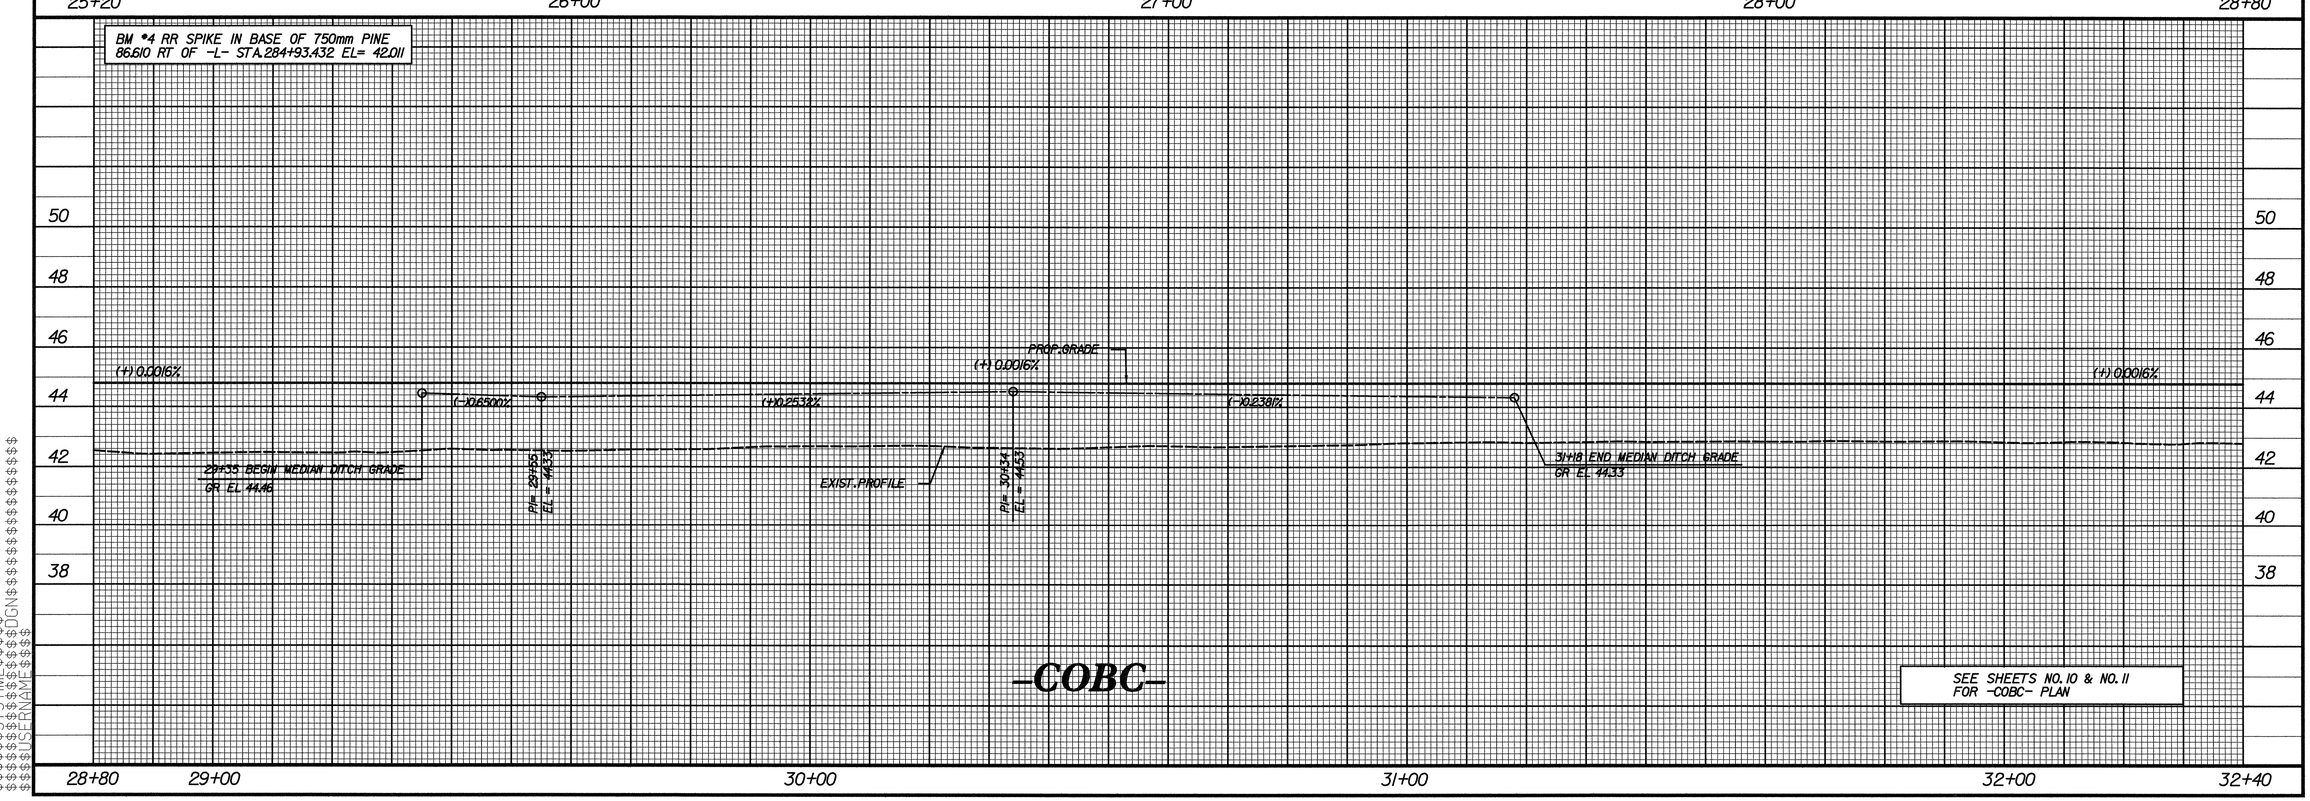

$$$$$$SYSTIME$$$$$$DGN$$$$$$USERNAME$$$$$$

\R513C\WORK\R513C-Y.PFL 07/14/04 07:13:57 AM