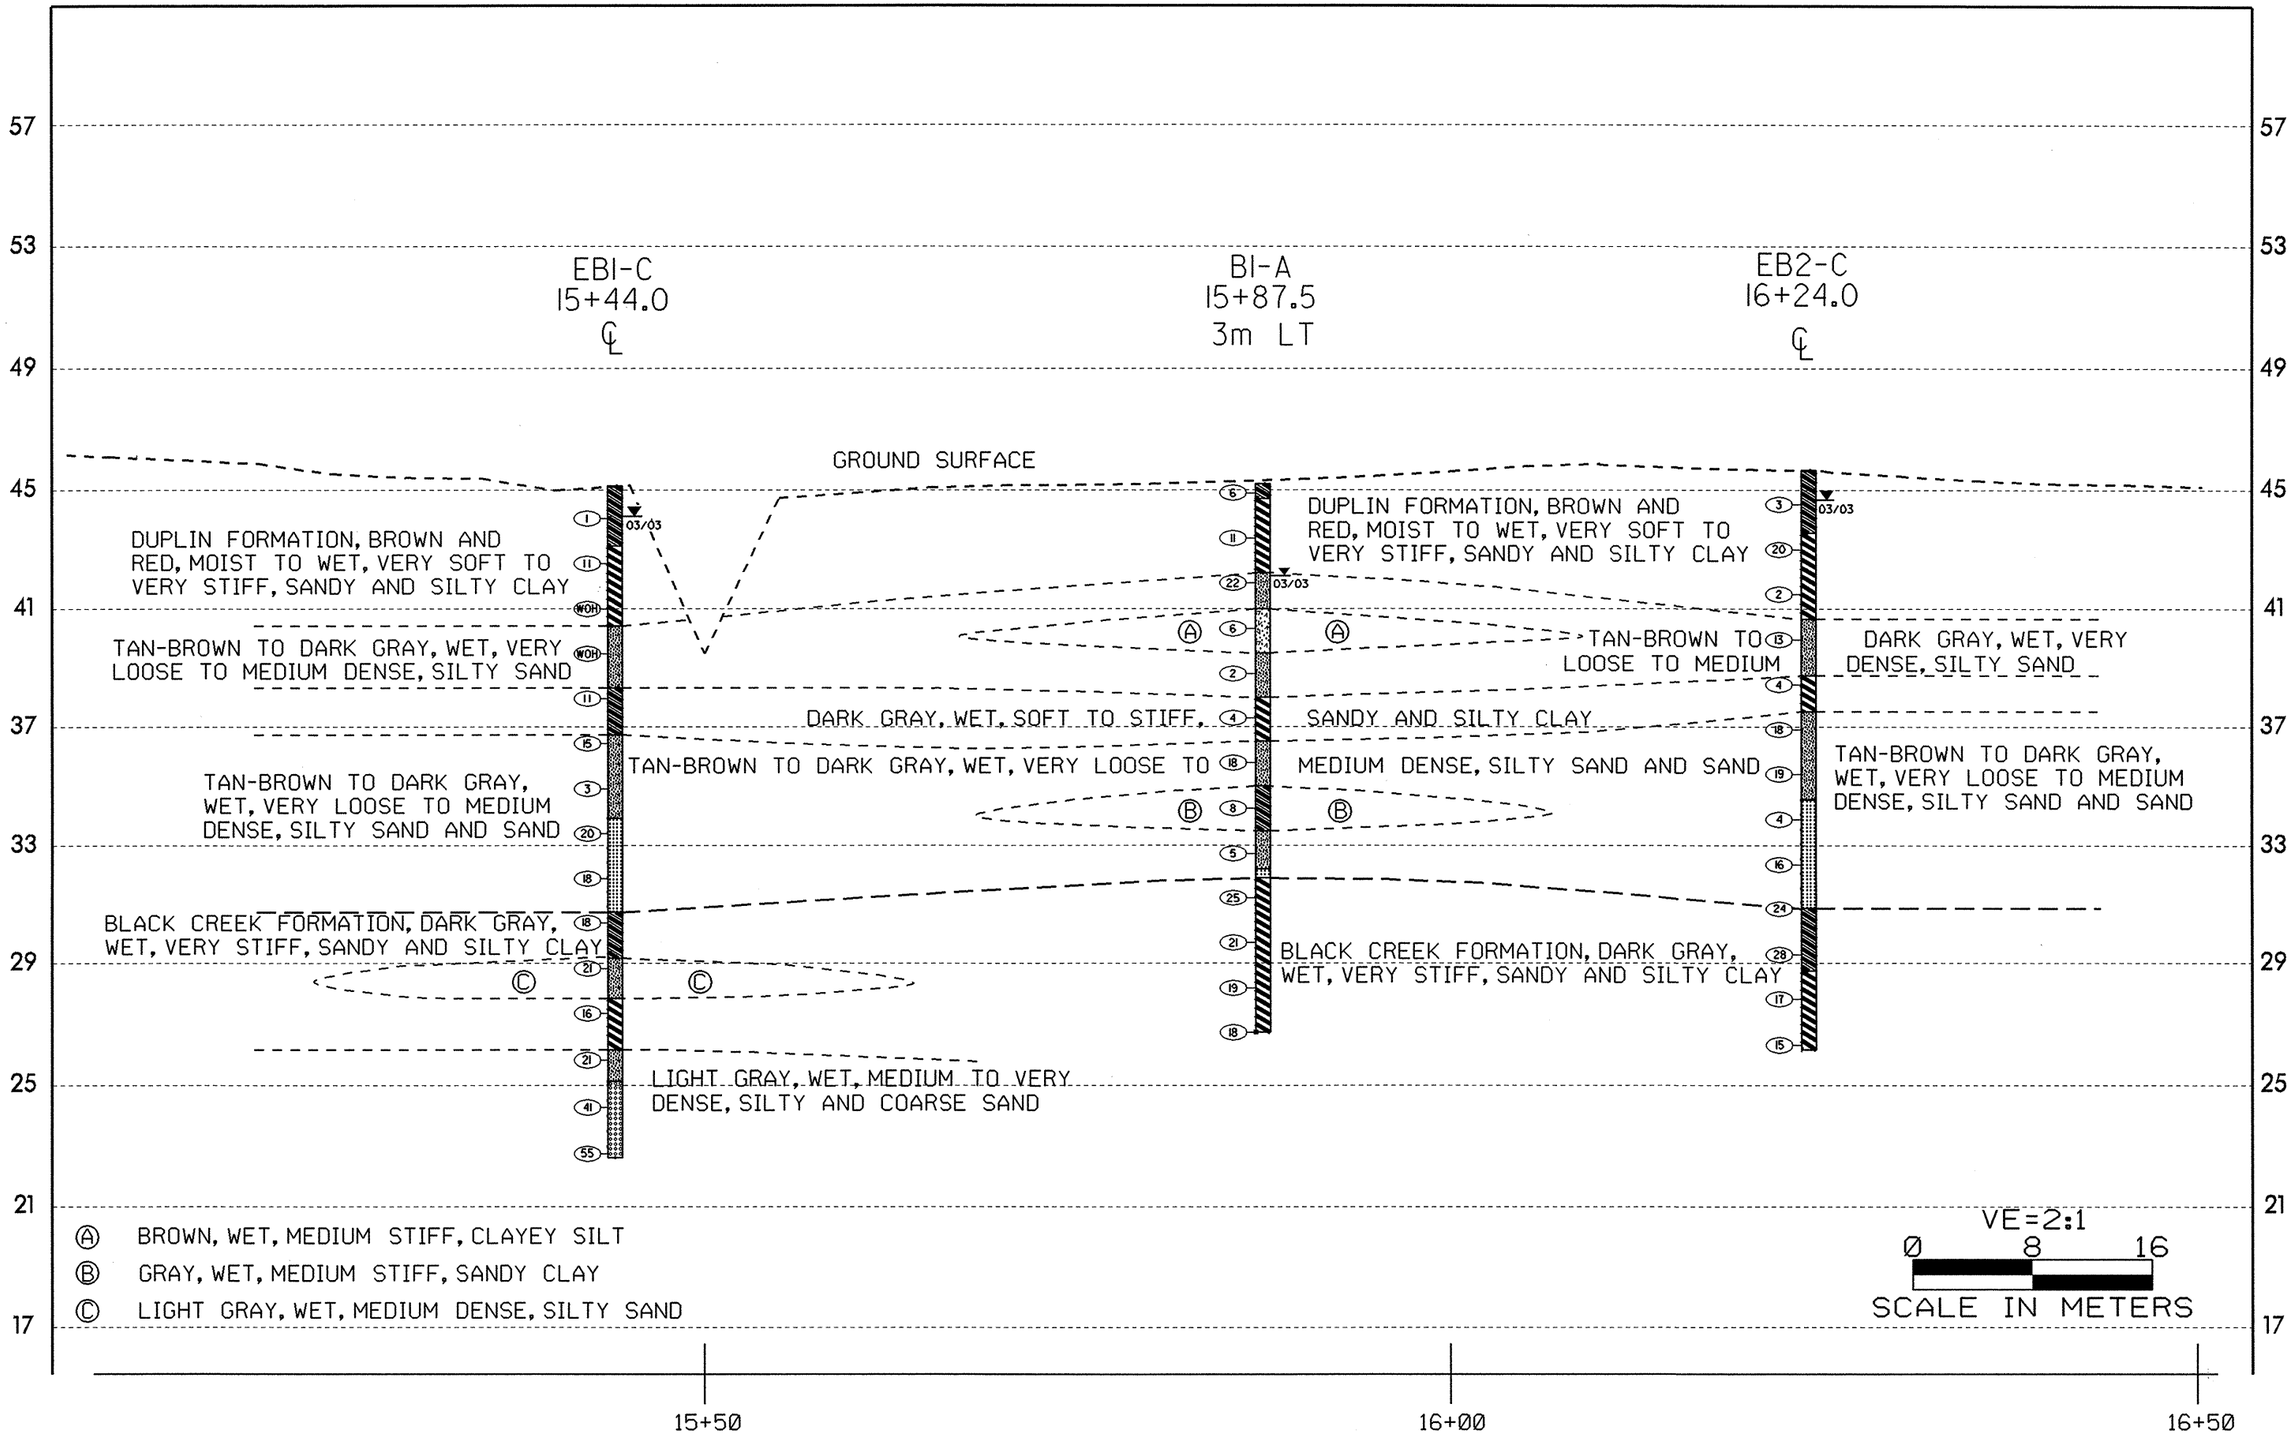PROFILE THROUGH BORINGS PROJECTED ALONG -Y-