STATE	PROJECT	SHEET	TOTAL SHEETS
NC	R-513C	134	138
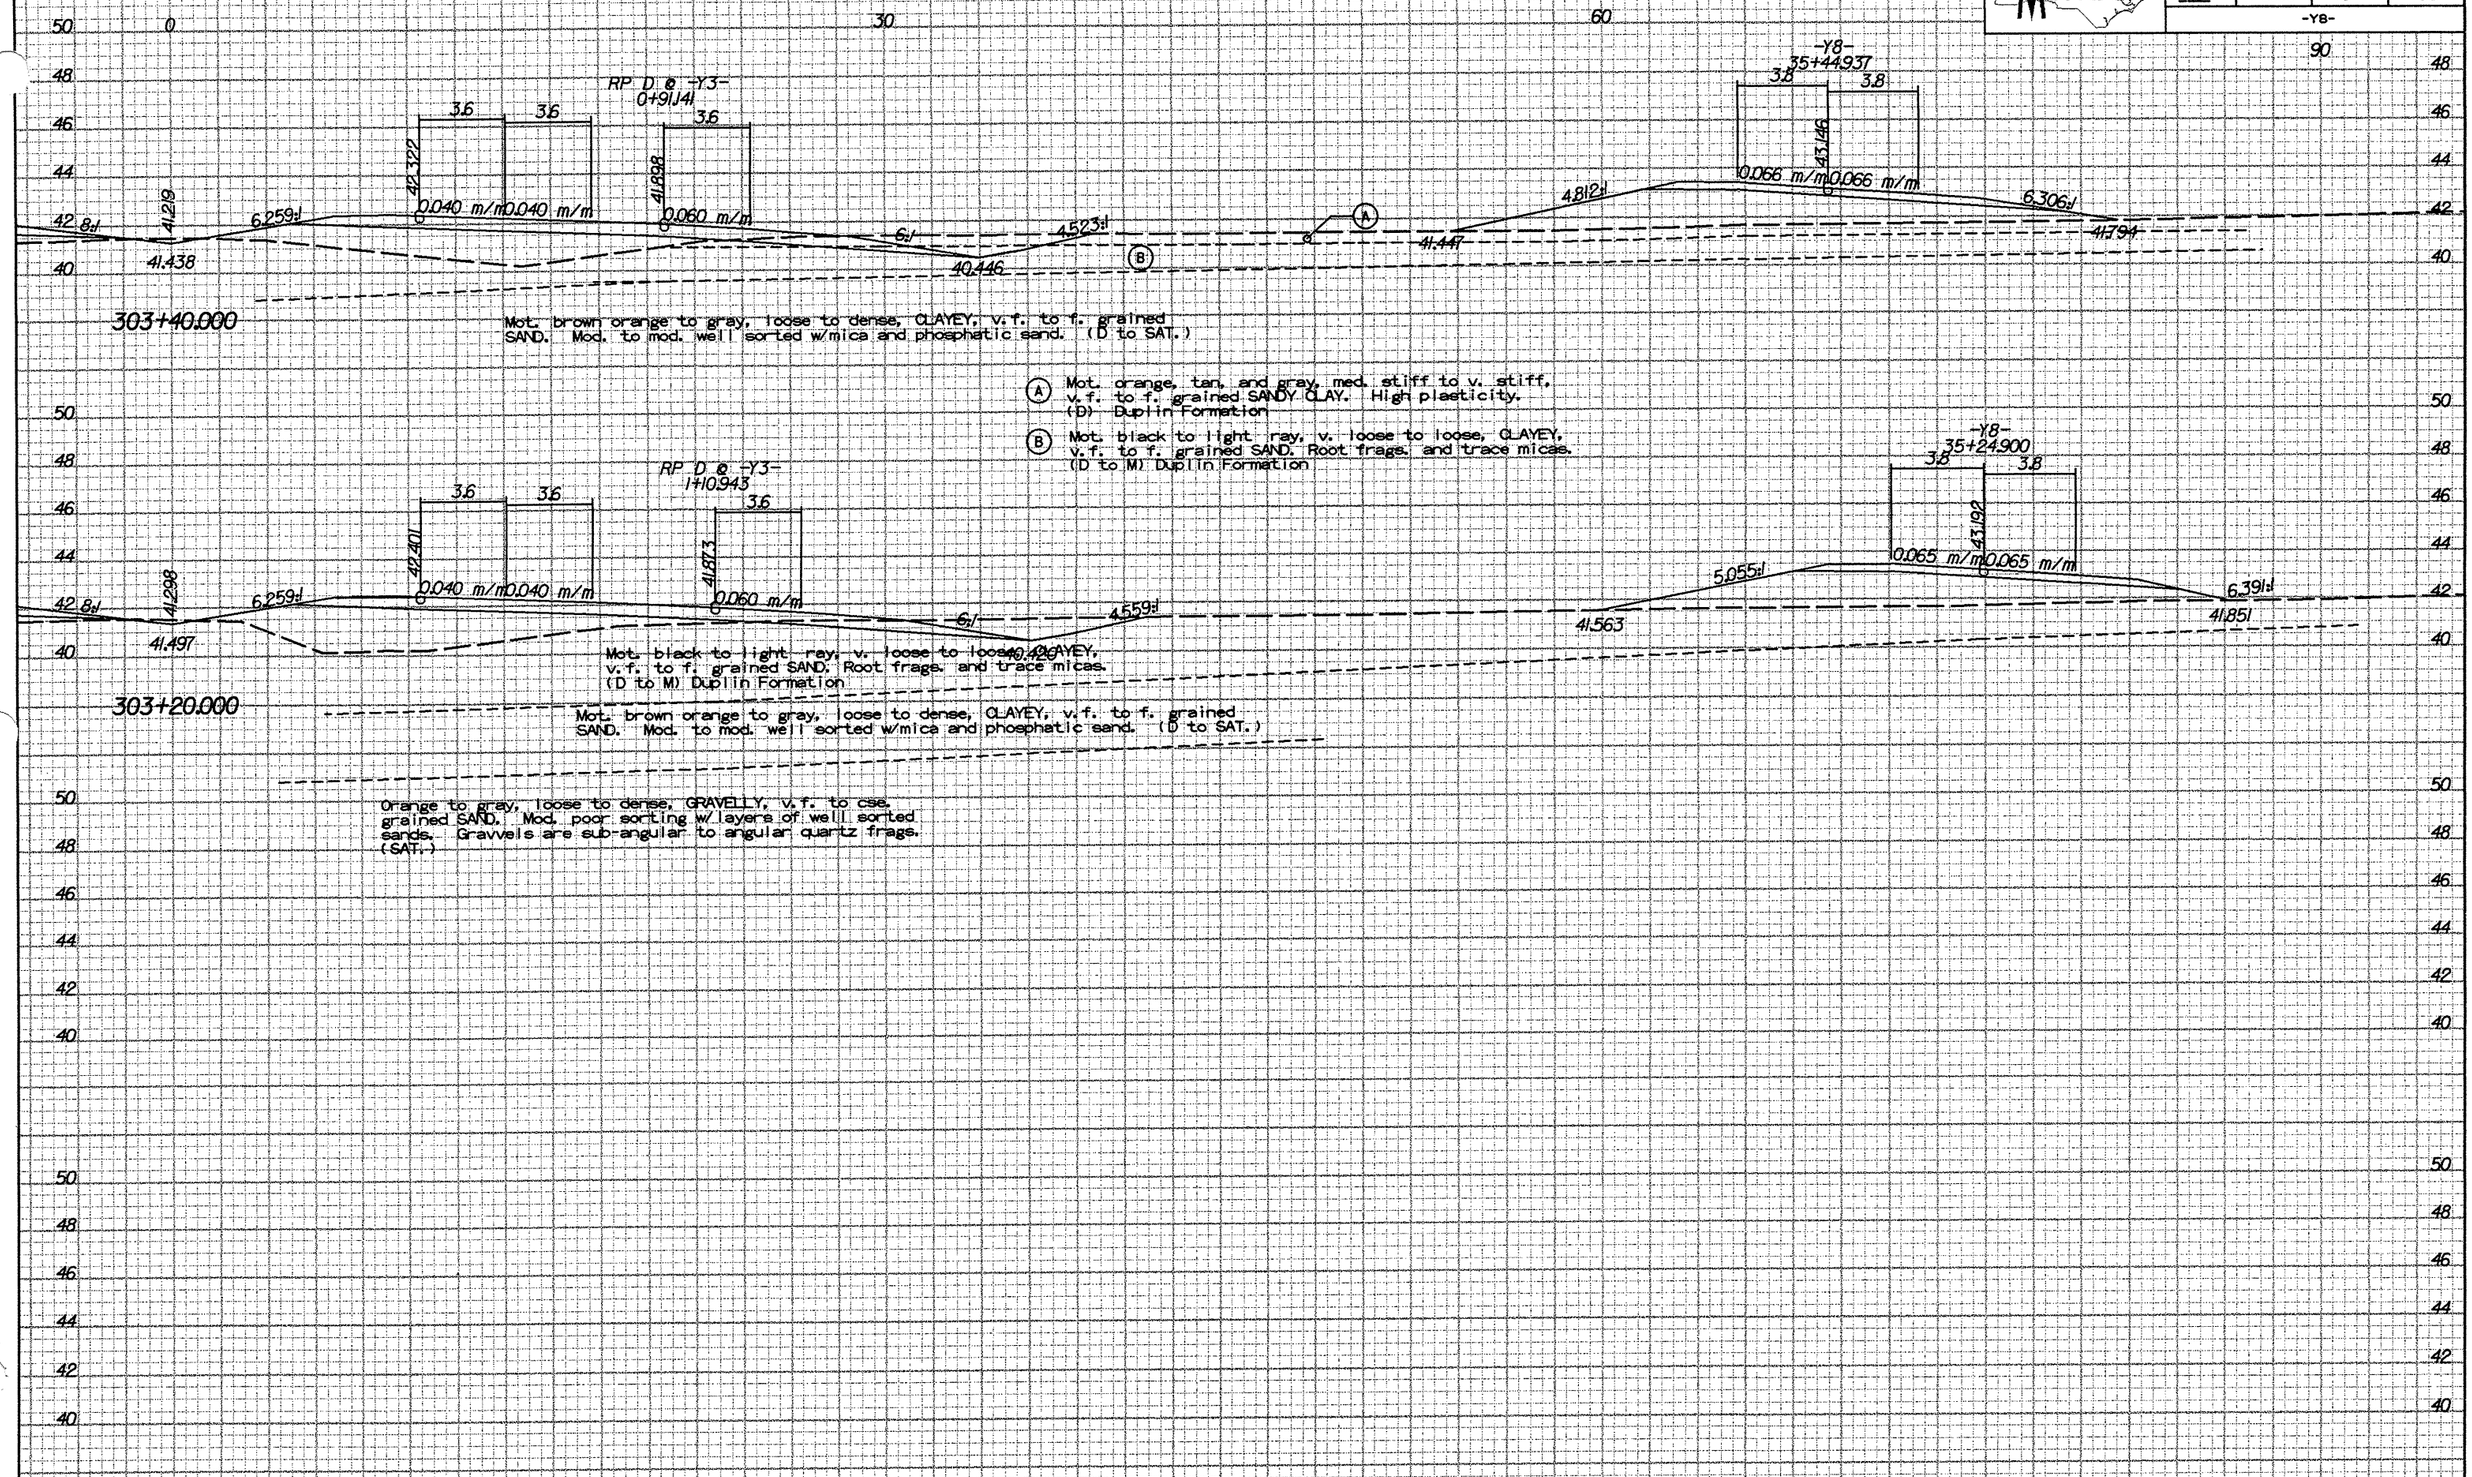
-Y8-