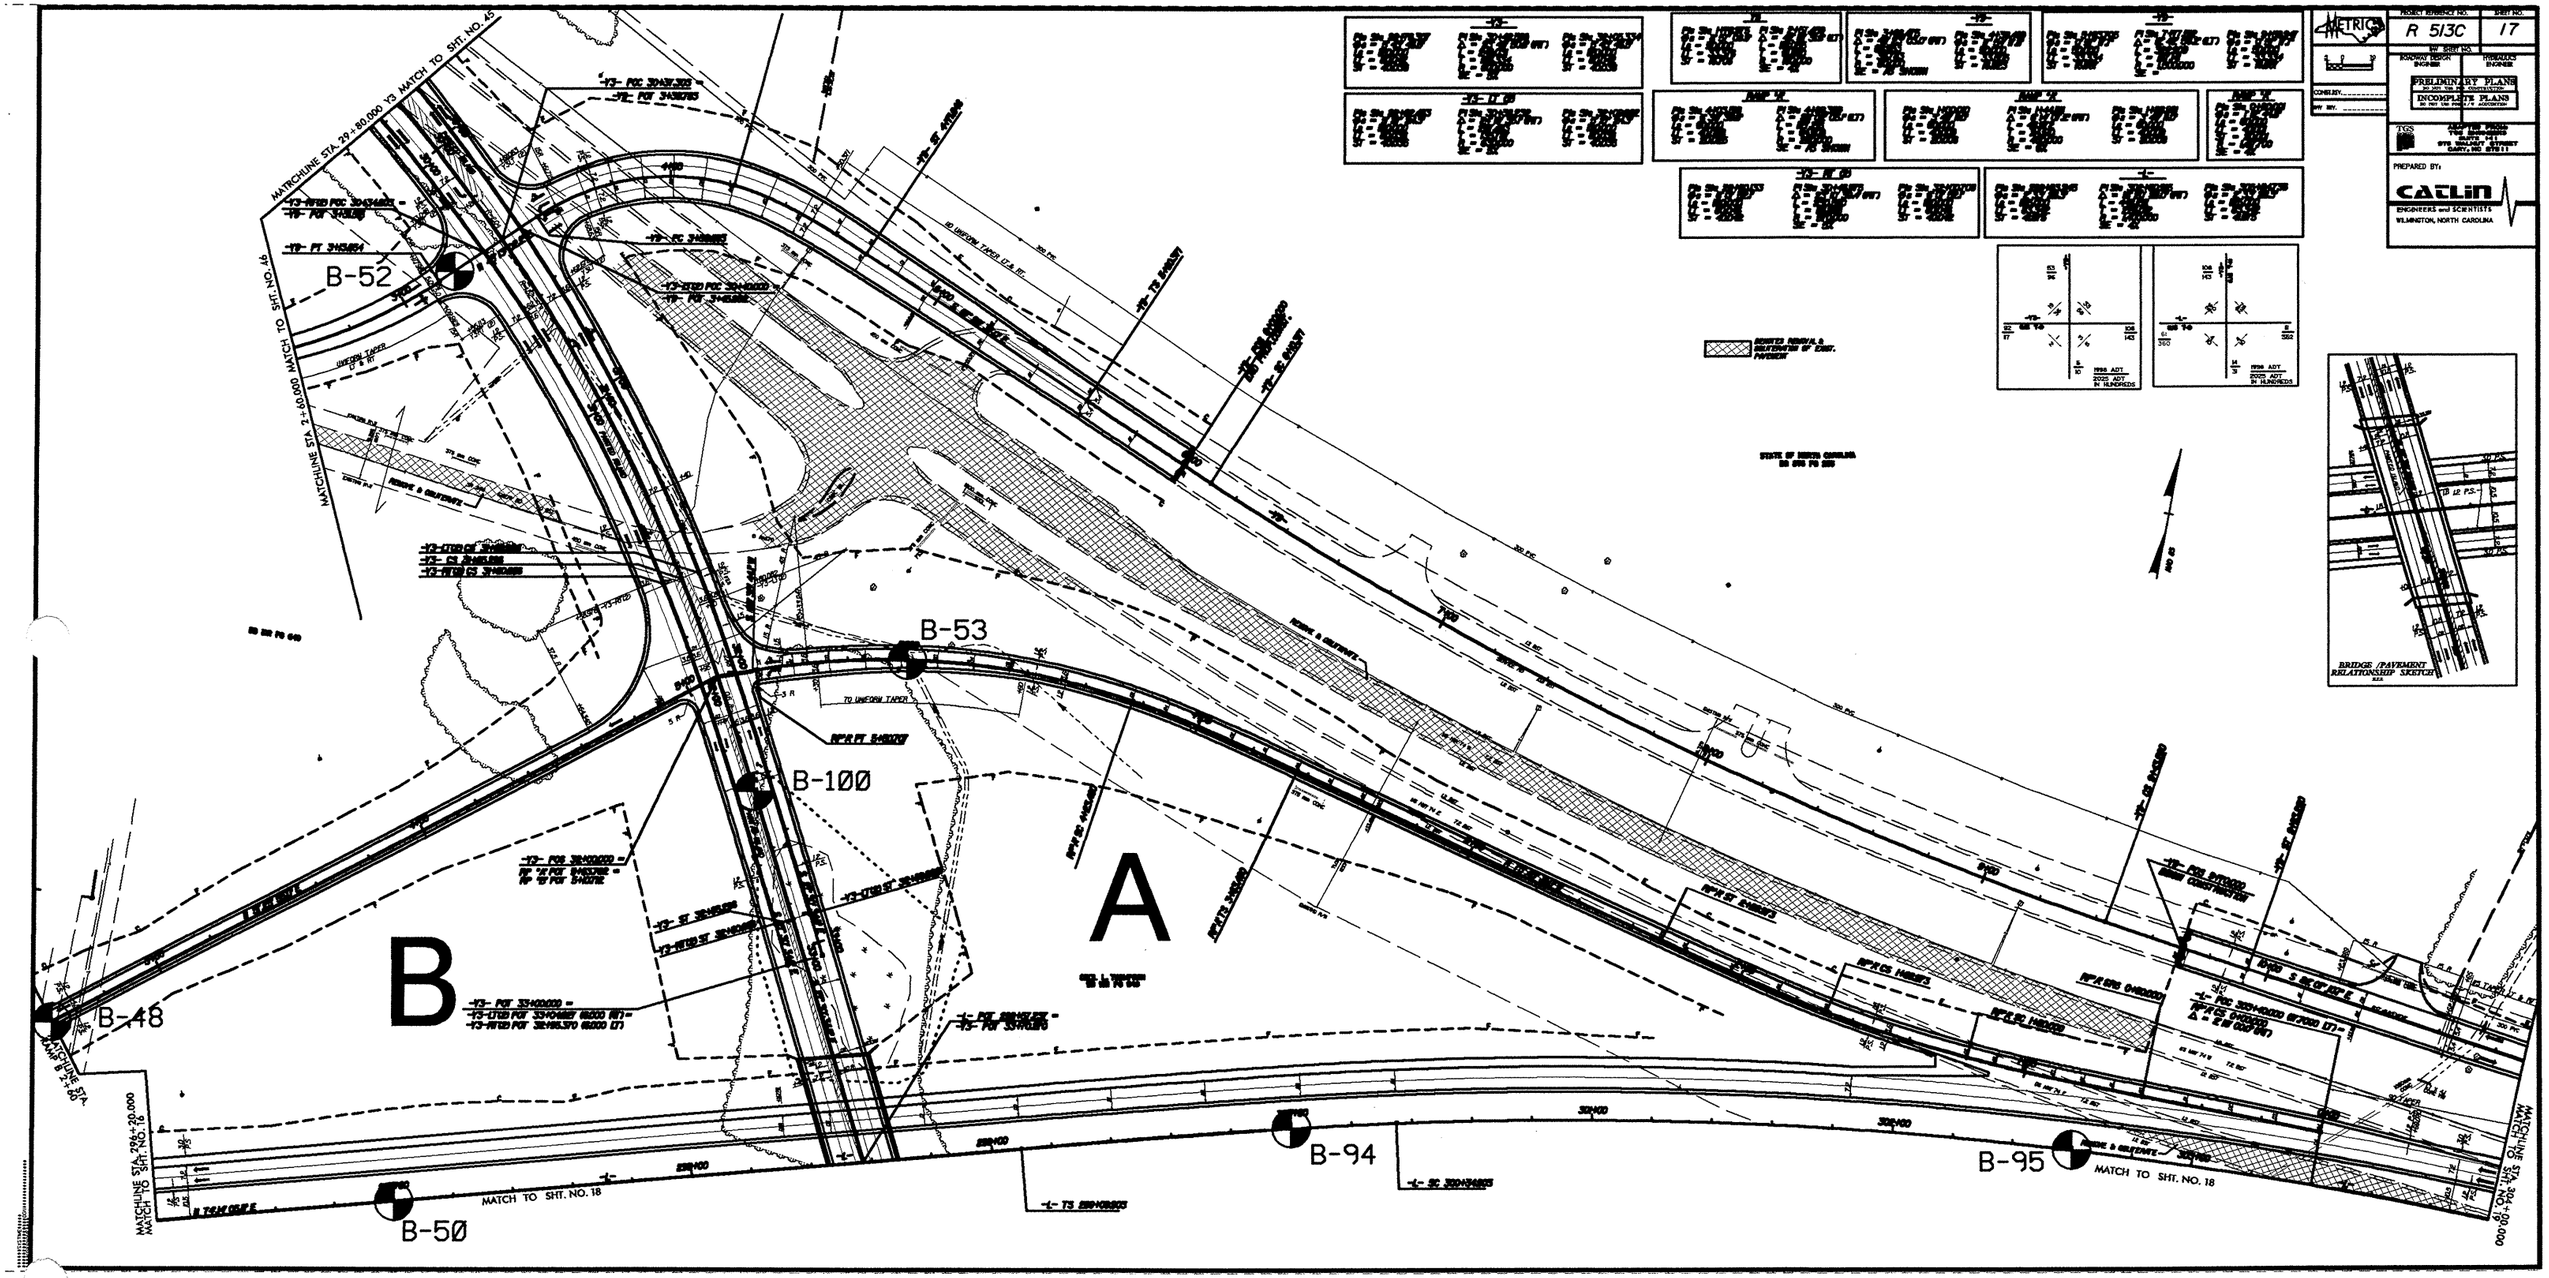
MATCHLINE STA. 29+80.000 YS MATCH TO SHT. NO. 45
MATCHLINE STA. 27+60.000 MATCH TO SHT. NO. 45
B-52
B-53
B-100
B-48
B-50
B-94
B-95
B
A
MATCH TO SHT. NO. 18
MATCHLINE STA. 29+20.000 MATCH TO SHT. NO. 16
MATCHLINE STA. 30+10.000
BRIDGE /PAVEMENT RELATIONSHIP SKETCH
PROJECT REFERENCE NO.
R 5130
SHEET NO.
17
PRELIMINARY PLANS
INCOMPLETE PLANS
PREPARED BY:
CATLIN
ENGINEERS and SCIENTISTS
WILMINGTON, NORTH CAROLINA