W:\squadg\TURNED IN\b2963\STR1\PLANS\b2963_sd_ps_01.dgn
bhanks

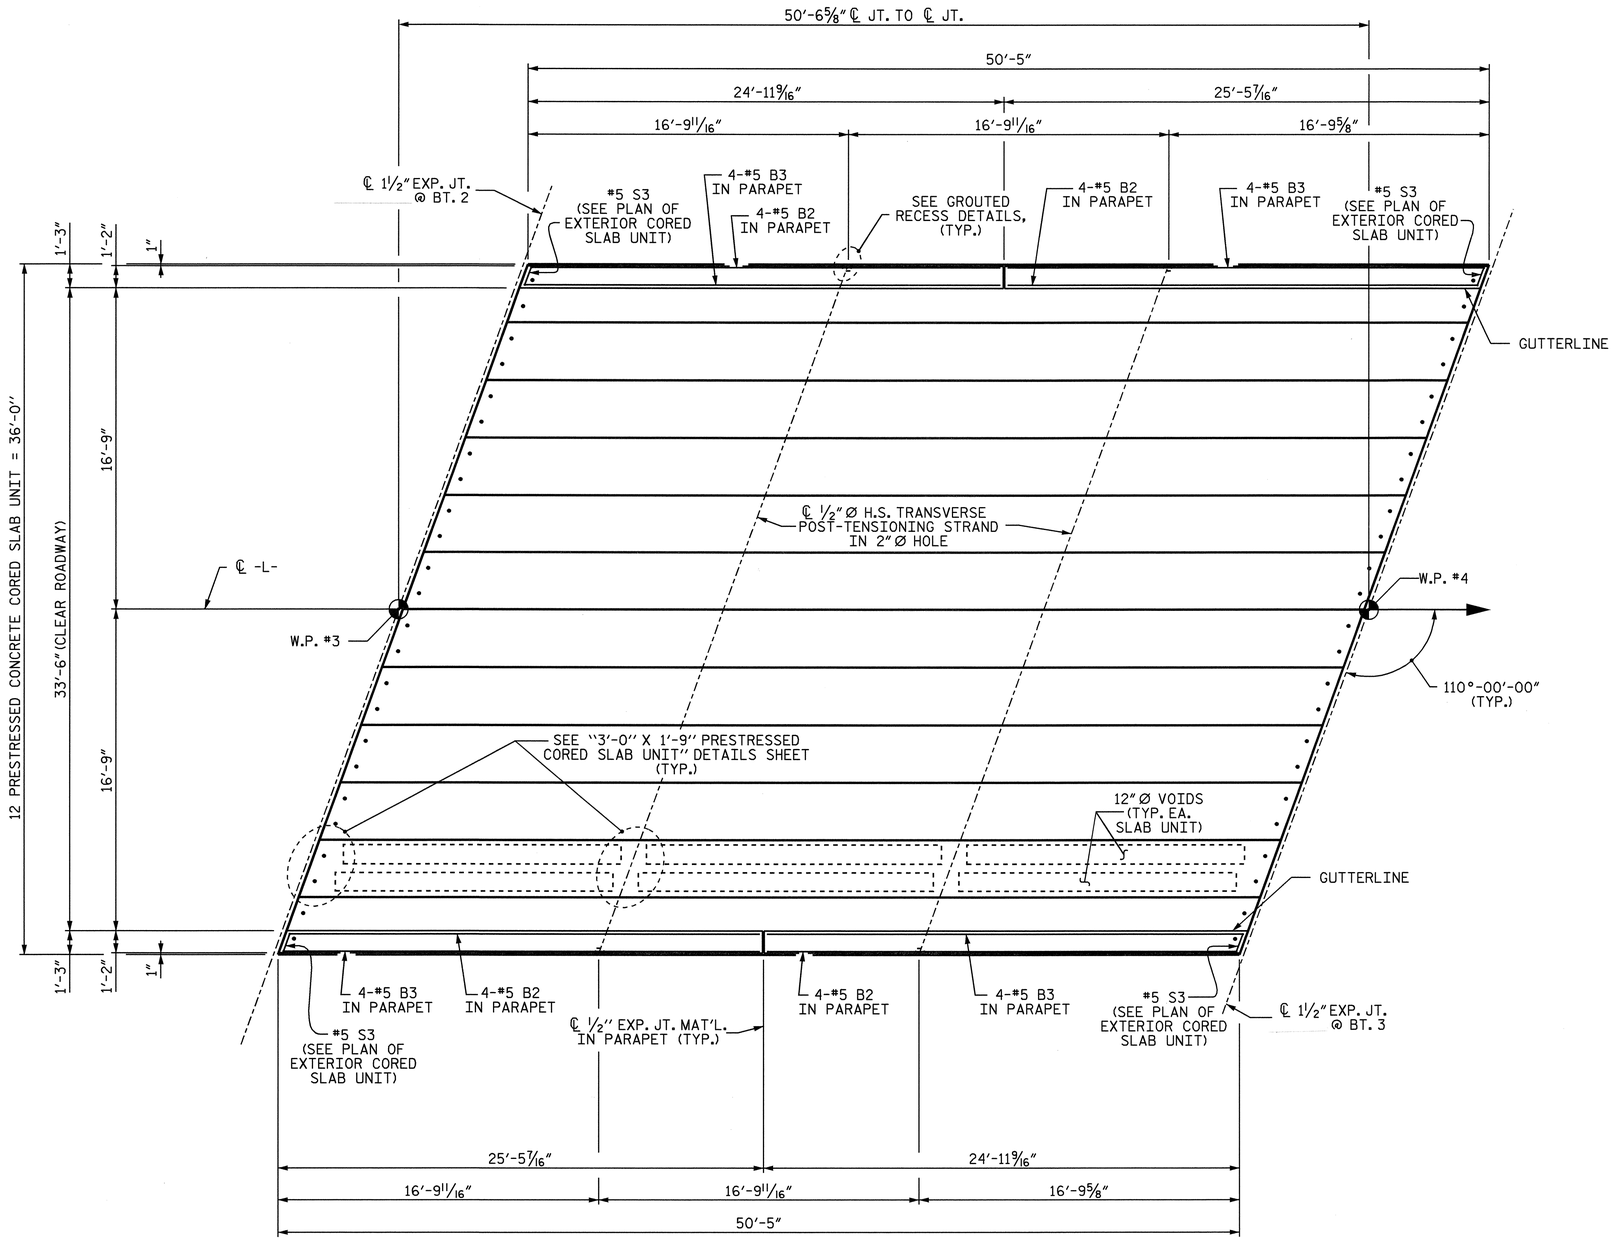

SPAN C

PROJECT NO. B-2963

DURHAM COUNTY

STATION: 24+92.50-L-

SHEET 3 OF 5

STATE OF NORTH CAROLINA
DEPARTMENT OF TRANSPORTATION
RALEIGH

SUPERSTRUCTURE

PLAN OF SPANS
SPAN C

NORTH CAROLINA PROFESSIONAL SEAL 23926 ENGINEER BRIAN C. HANKS
9/29/03

REVISIONS						SHEET NO.
NO.	BY:	DATE:	NO.	BY:	DATE:	S-8
1			3			TOTAL SHEETS
2			4			32

DRAWN BY : William T. Parker DATE : 04/25/02
CHECKED BY : J. KHARVA DATE : 9/19/02