02/03/99

TIP PROJECT: B-2963

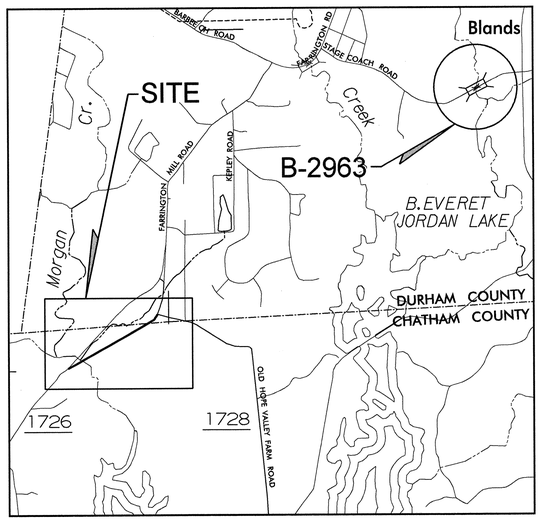

VICINITY MAP

STATE OF NORTH CAROLINA
DIVISION OF HIGHWAYS

STATE	STATE PROJECT REFERENCE NO.	SHEET NO.	TOTAL SHEETS
N.C.		WM-1	

STATE PROJ. NO.	F. A. PROJ. NO.	DESCRIPTION

FLOOD STORAGE AND WETLAND MITIGATION PLAN FOR STATE PROJECT B-2963

CHATHAM AND DURHAM COUNTY

LOCATION: ROADBED OFF SR 1109 (FARRINGTON MILL ROAD)
TYPE OF WORK: CLEARING AND GRUBBING, PIPE REMOVAL, GRADING, AND EROSION CONTROL

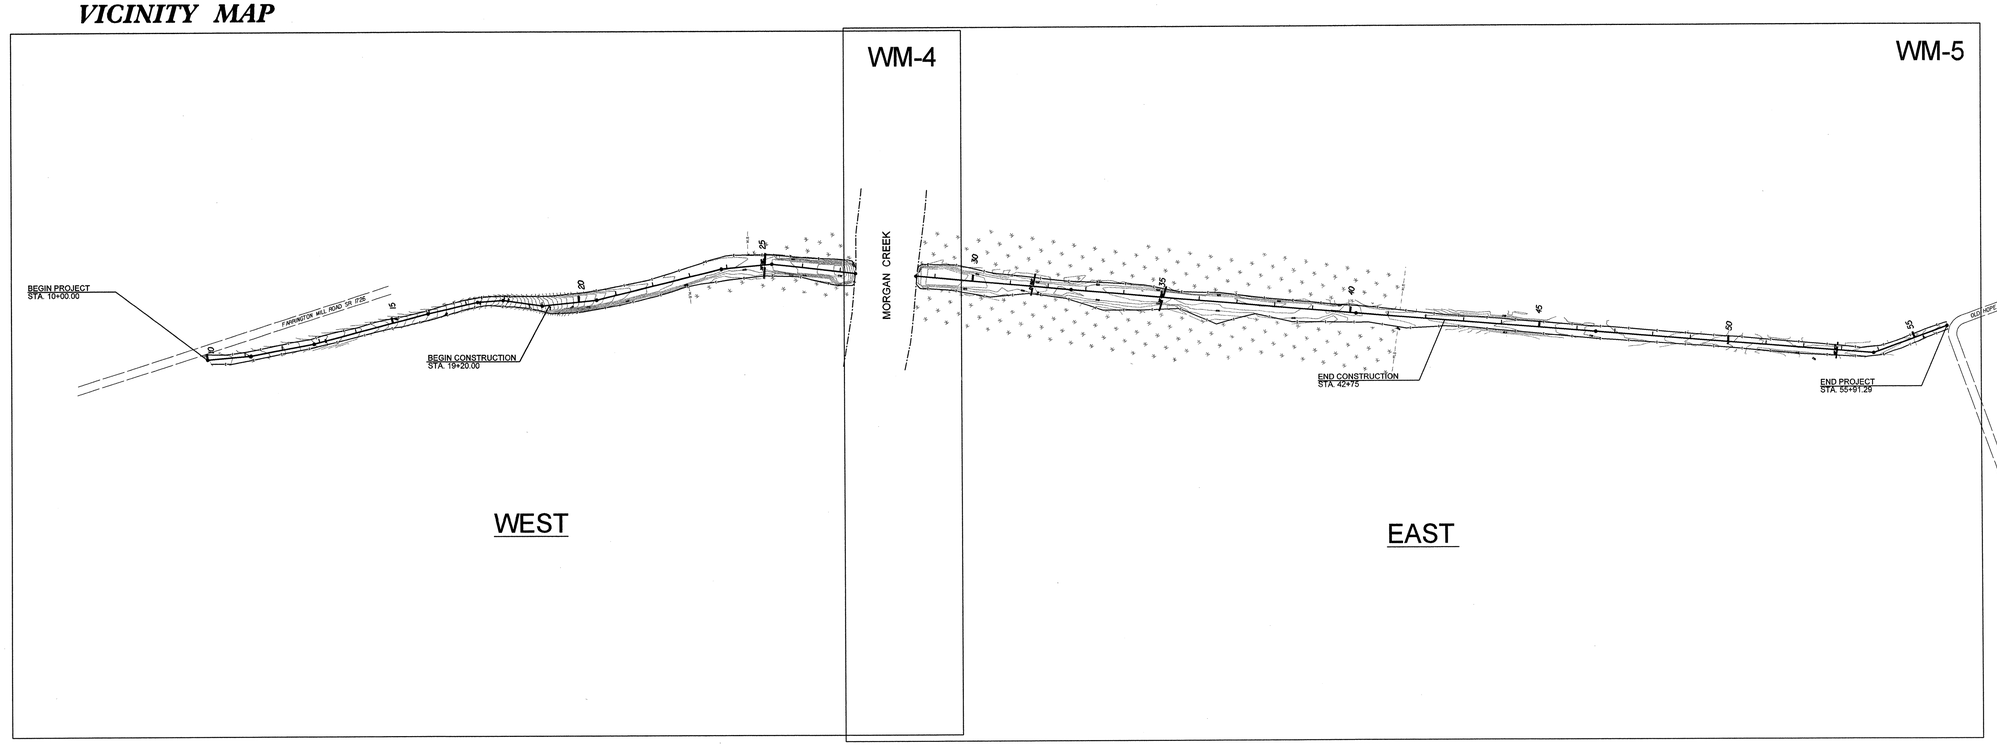

GRAPHIC SCALES

PLANS: 50 25 0 50 100

PROFILE (HORIZONTAL): 0

PROFILE (VERTICAL): 0

INDEX OF SHEETS

TITLE SHEET.....WM-1
CONVENTIONAL SYMBOLS.....WM-2
TYPICALS AND QUANTITIES...WM-3
PLAN SHEETS.....WM-4, WM-5
PROFILES.....WM-6, WM-7
CROSS-SECTIONS.....WM-8 - WM-20
EROSION CONTROL.....WM-21 - WM-24

PROJECT LENGTH

LENGTH OF EXISTING ROADBED = 4482 FT

LENGTH OF ROADBED TO BE REMOVED = 2221 FT

Prepared In the Office of:
Stantec
Stantec Consulting Services Inc.
Suite 300, 801 Jones Franklin Road
Raleigh, NC 27606
Tel. 919.851.6866 Fax. 919.851.7024
www.stantec.com

LETTING DATE:

BRAD G. FAIRLEY
PROJECT MANAGER

KATHLEEN M. MCKEITHAN, PE, CPESC
PROJECT DESIGN ENGINEER

PROJECT DESIGN ENGINEER

NORTH CAROLINA PROFESSIONAL SEAL 28432 ENGINEER KATHLEEN M. MCKEITHAN

SIGNATURE *P.E., CPESC*

6/4/2003
05:04:42 pm
U:\TIP\0298\Transportation\design\environment\TIP0298_streamtech.dgn