6/17

| PROJECT REFERENCE NO. | SHEET NO. |
|---|---|
| R-2568B | 1e |
| ROADWAY DESIGN ENGINEER | HYDRAULICS ENGINEER |

METRIC

INCOMPLETE PLANS
DO NOT USE FOR R/W ACQUISITION
PRELIMINARY PLANS
DO NOT USE FOR CONSTRUCTION

CONST.REV.
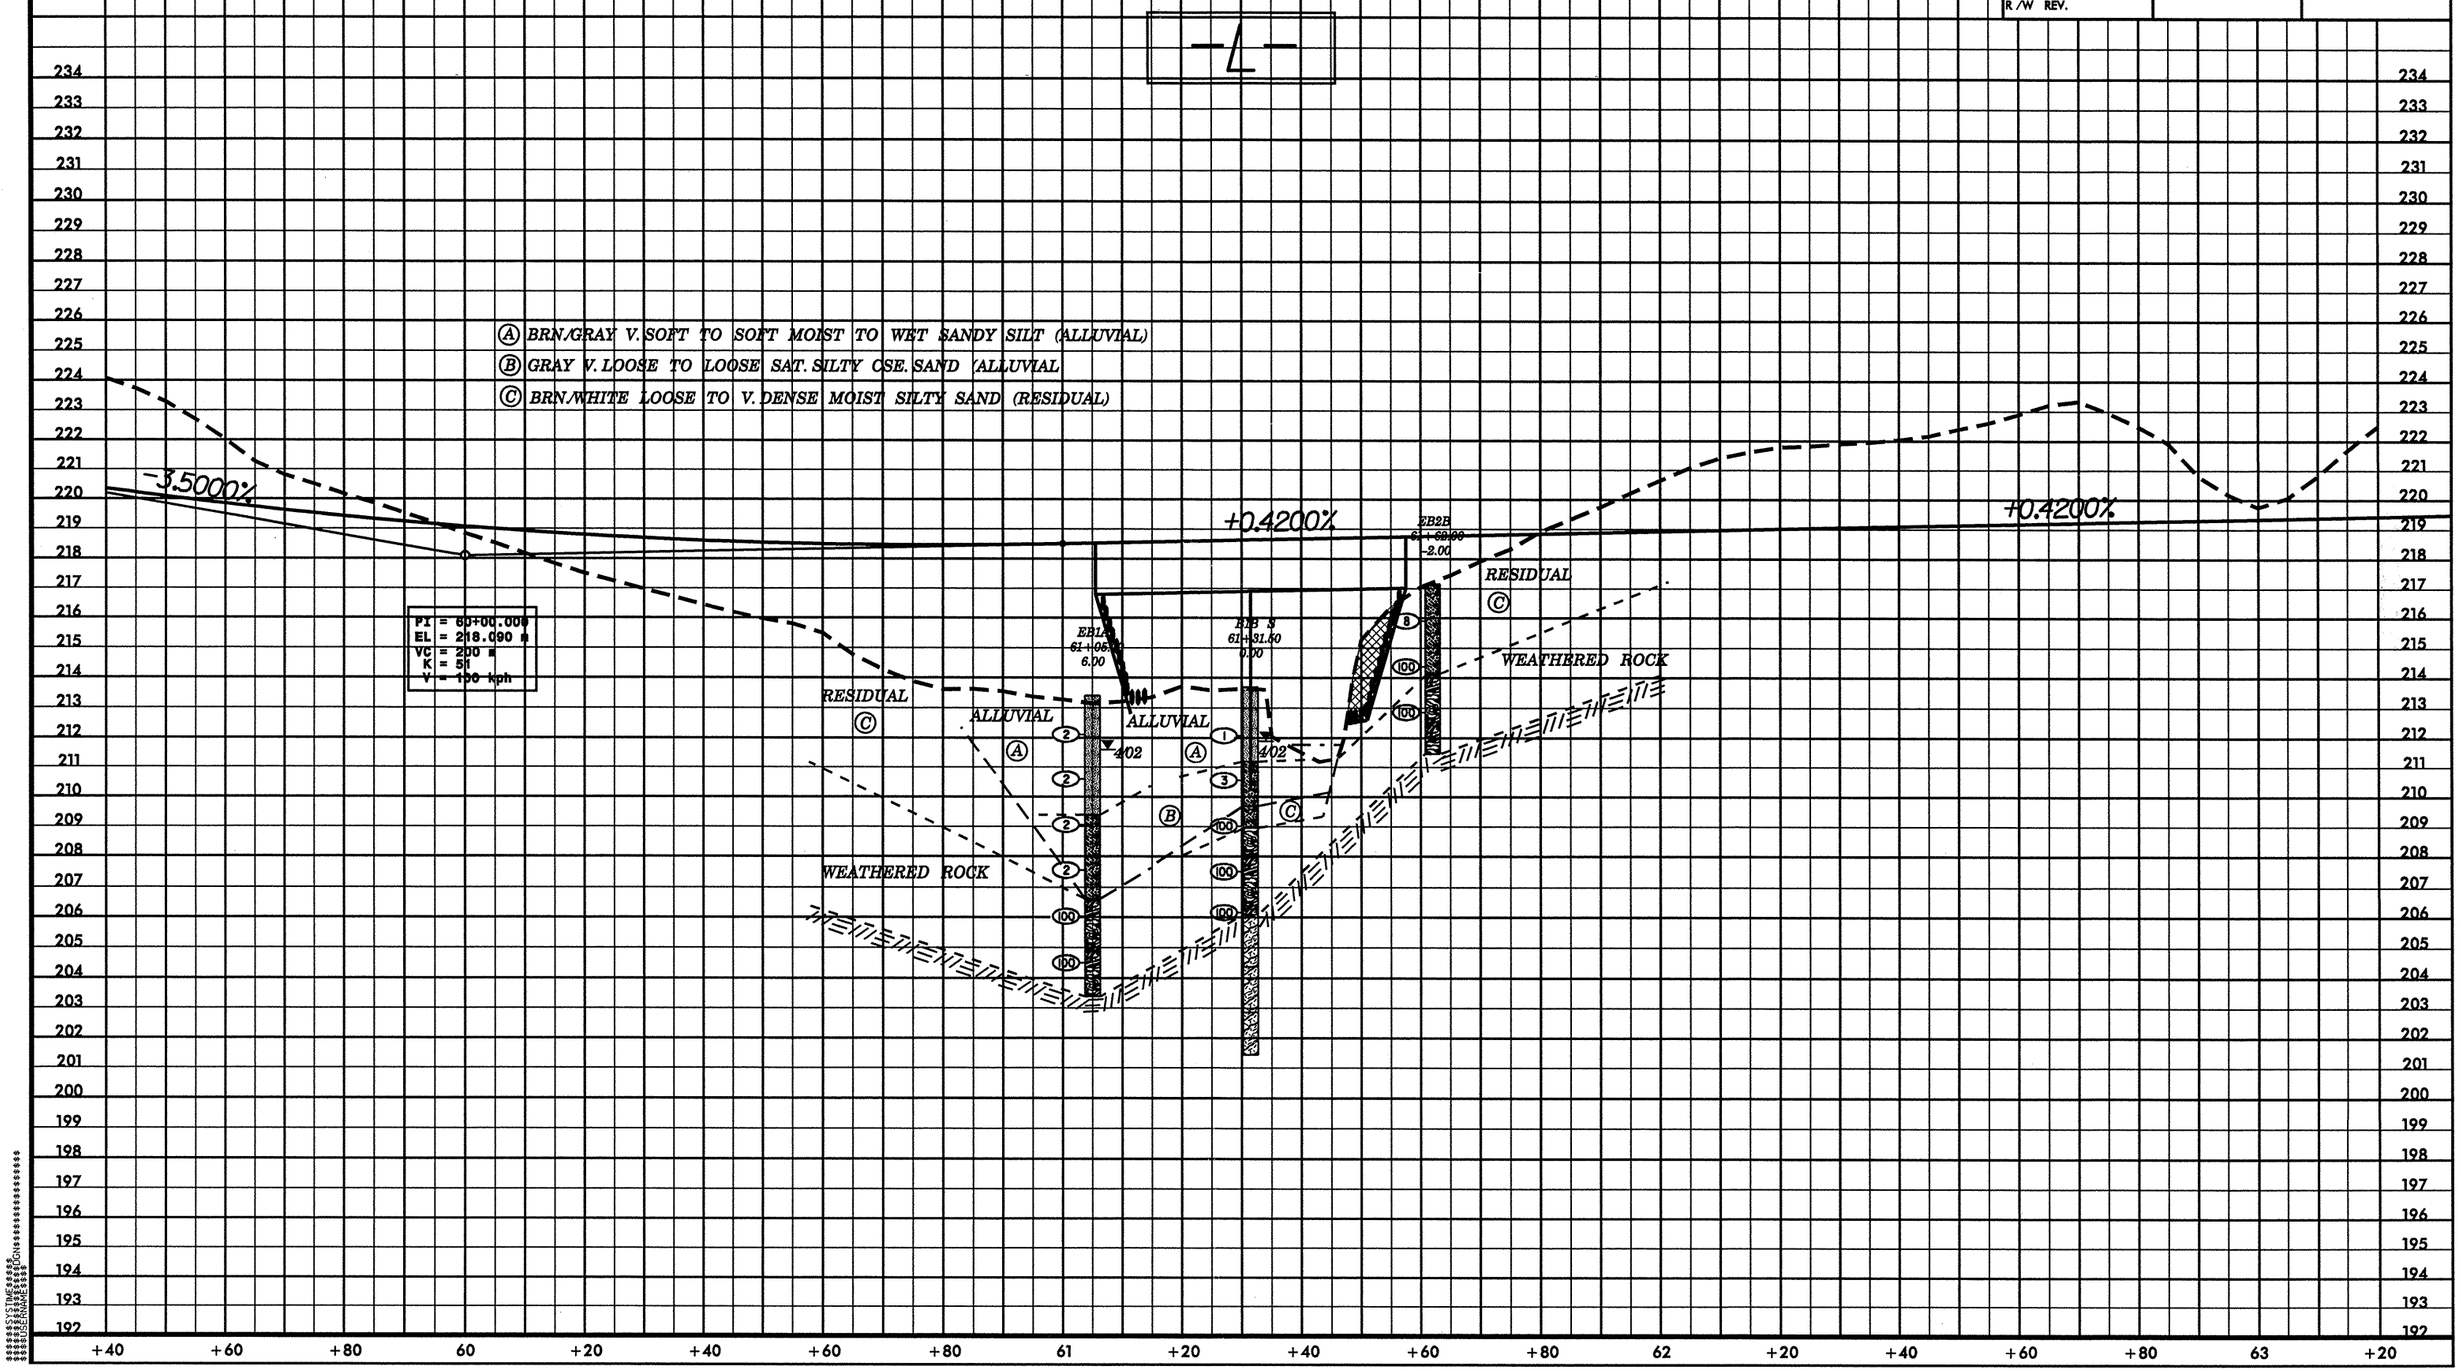
R/W REV.