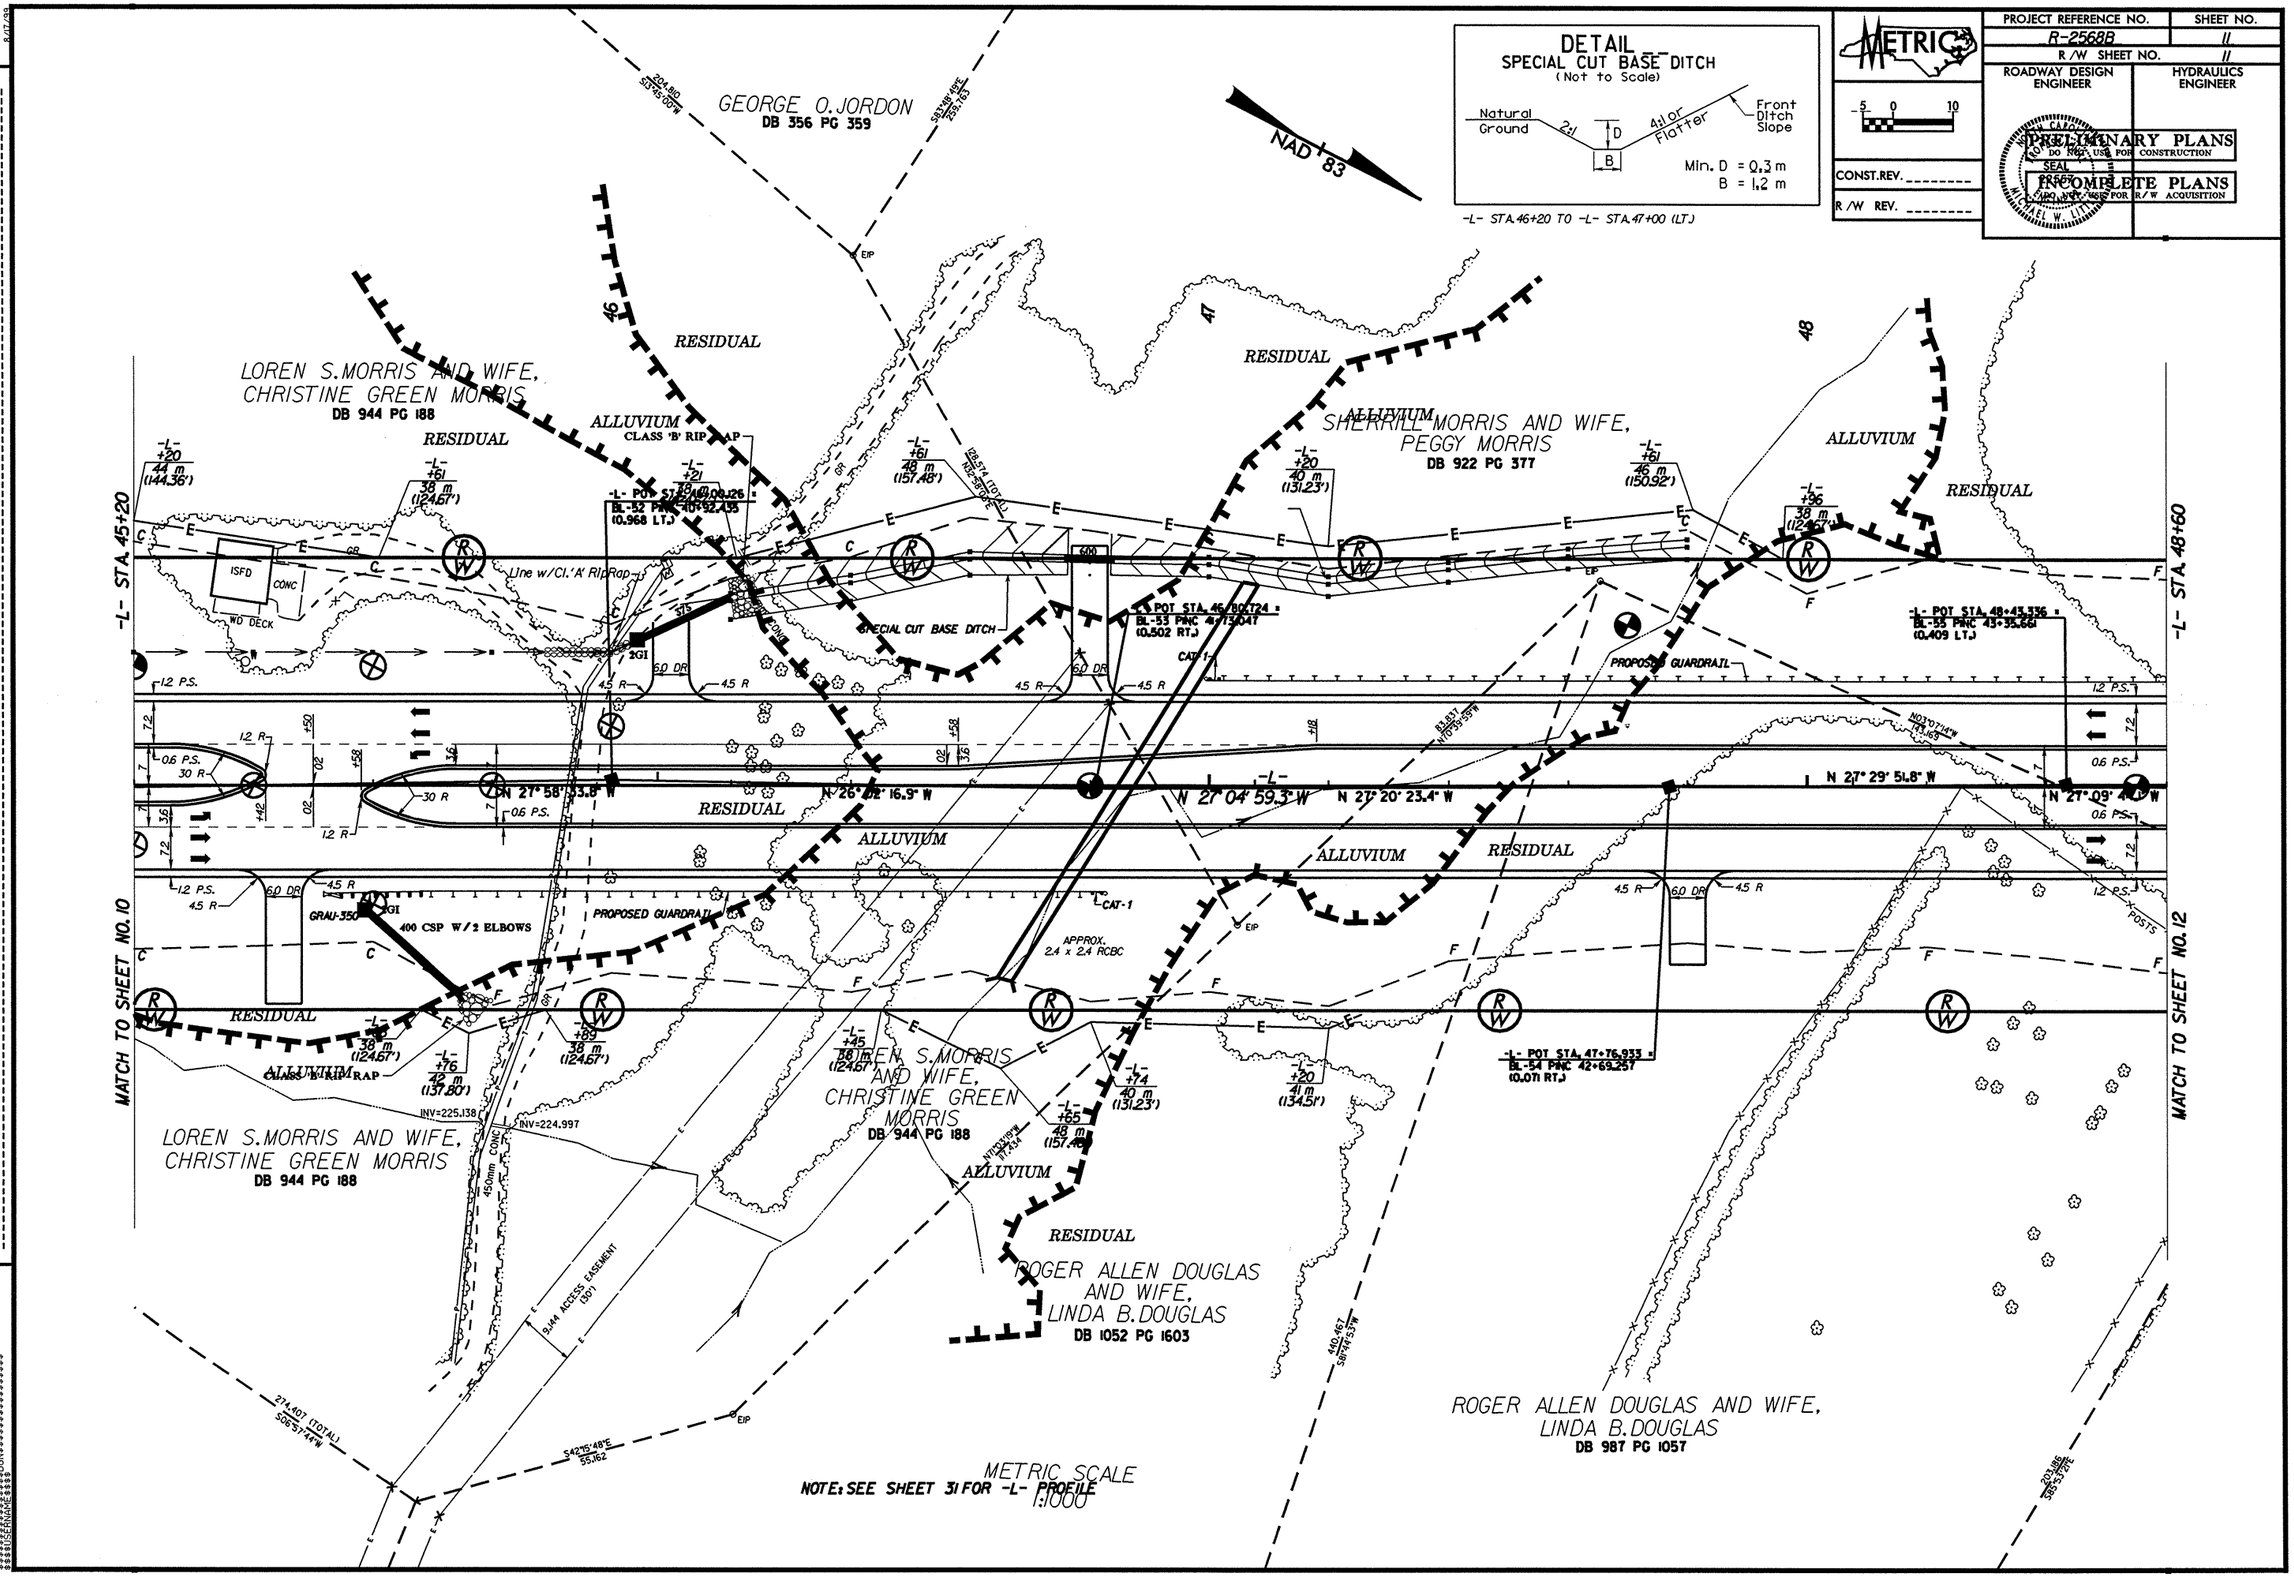

DETAIL
SPECIAL CUT BASE DITCH
(Not to Scale)
Natural Ground
2:1
D
B
4:1 or Flatter
Front Ditch Slope
Min. D = 0.3 m
B = 1.2 m
-L- STA.46+20 TO -L- STA.47+00 (LT.)
METRIC
PROJECT REFERENCE NO.
R-2568B
SHEET NO.
11
R/W SHEET NO.
11
ROADWAY DESIGN ENGINEER
HYDRAULICS ENGINEER
CONST.REV.
R/W REV.
PRELIMINARY PLANS
DO NOT USE FOR CONSTRUCTION
SEAL
INCOMPLETE PLANS
DO NOT USE FOR R/W ACQUISITION
NAD 83
GEORGE O. JORDON
DB 356 PG 359
LOREN S. MORRIS AND WIFE, CHRISTINE GREEN MORRIS
DB 944 PG 188
SHERRILL MORRIS AND WIFE, PEGGY MORRIS
DB 922 PG 377
ROGER ALLEN DOUGLAS AND WIFE, LINDA B. DOUGLAS
DB 1052 PG 1603
ROGER ALLEN DOUGLAS AND WIFE, LINDA B. DOUGLAS
DB 987 PG 1057
RESIDUAL
ALLUVIUM
CLASS 'B' RIP RAP
SPECIAL CUT BASE DITCH
PROPOSED GUARDRAIL
400 CSP W/2 ELBOWS
APPROX. 2.4 x 2.4 RCBC
-L- STA. 45+20
-L- STA. 48+60
MATCH TO SHEET NO. 10
MATCH TO SHEET NO. 12
N 27° 58' 33.8" W
N 26° 02' 16.9" W
N 27° 04' 59.3" W
N 27° 20' 23.4" W
N 27° 29' 51.8" W
N 27° 09' 44.1" W
INV=225.138
INV=224.997
9.144 ACCESS EASEMENT (30')
METRIC SCALE 1:1000
NOTE: SEE SHEET 31 FOR -L- PROFILE

REVISIONS