T.I.P. NO.	SHEET NO.
R-2904	SIGN-9

8/6/04
NORTH CAROLINA PROFESSIONAL SEAL 028387 ENGINEER

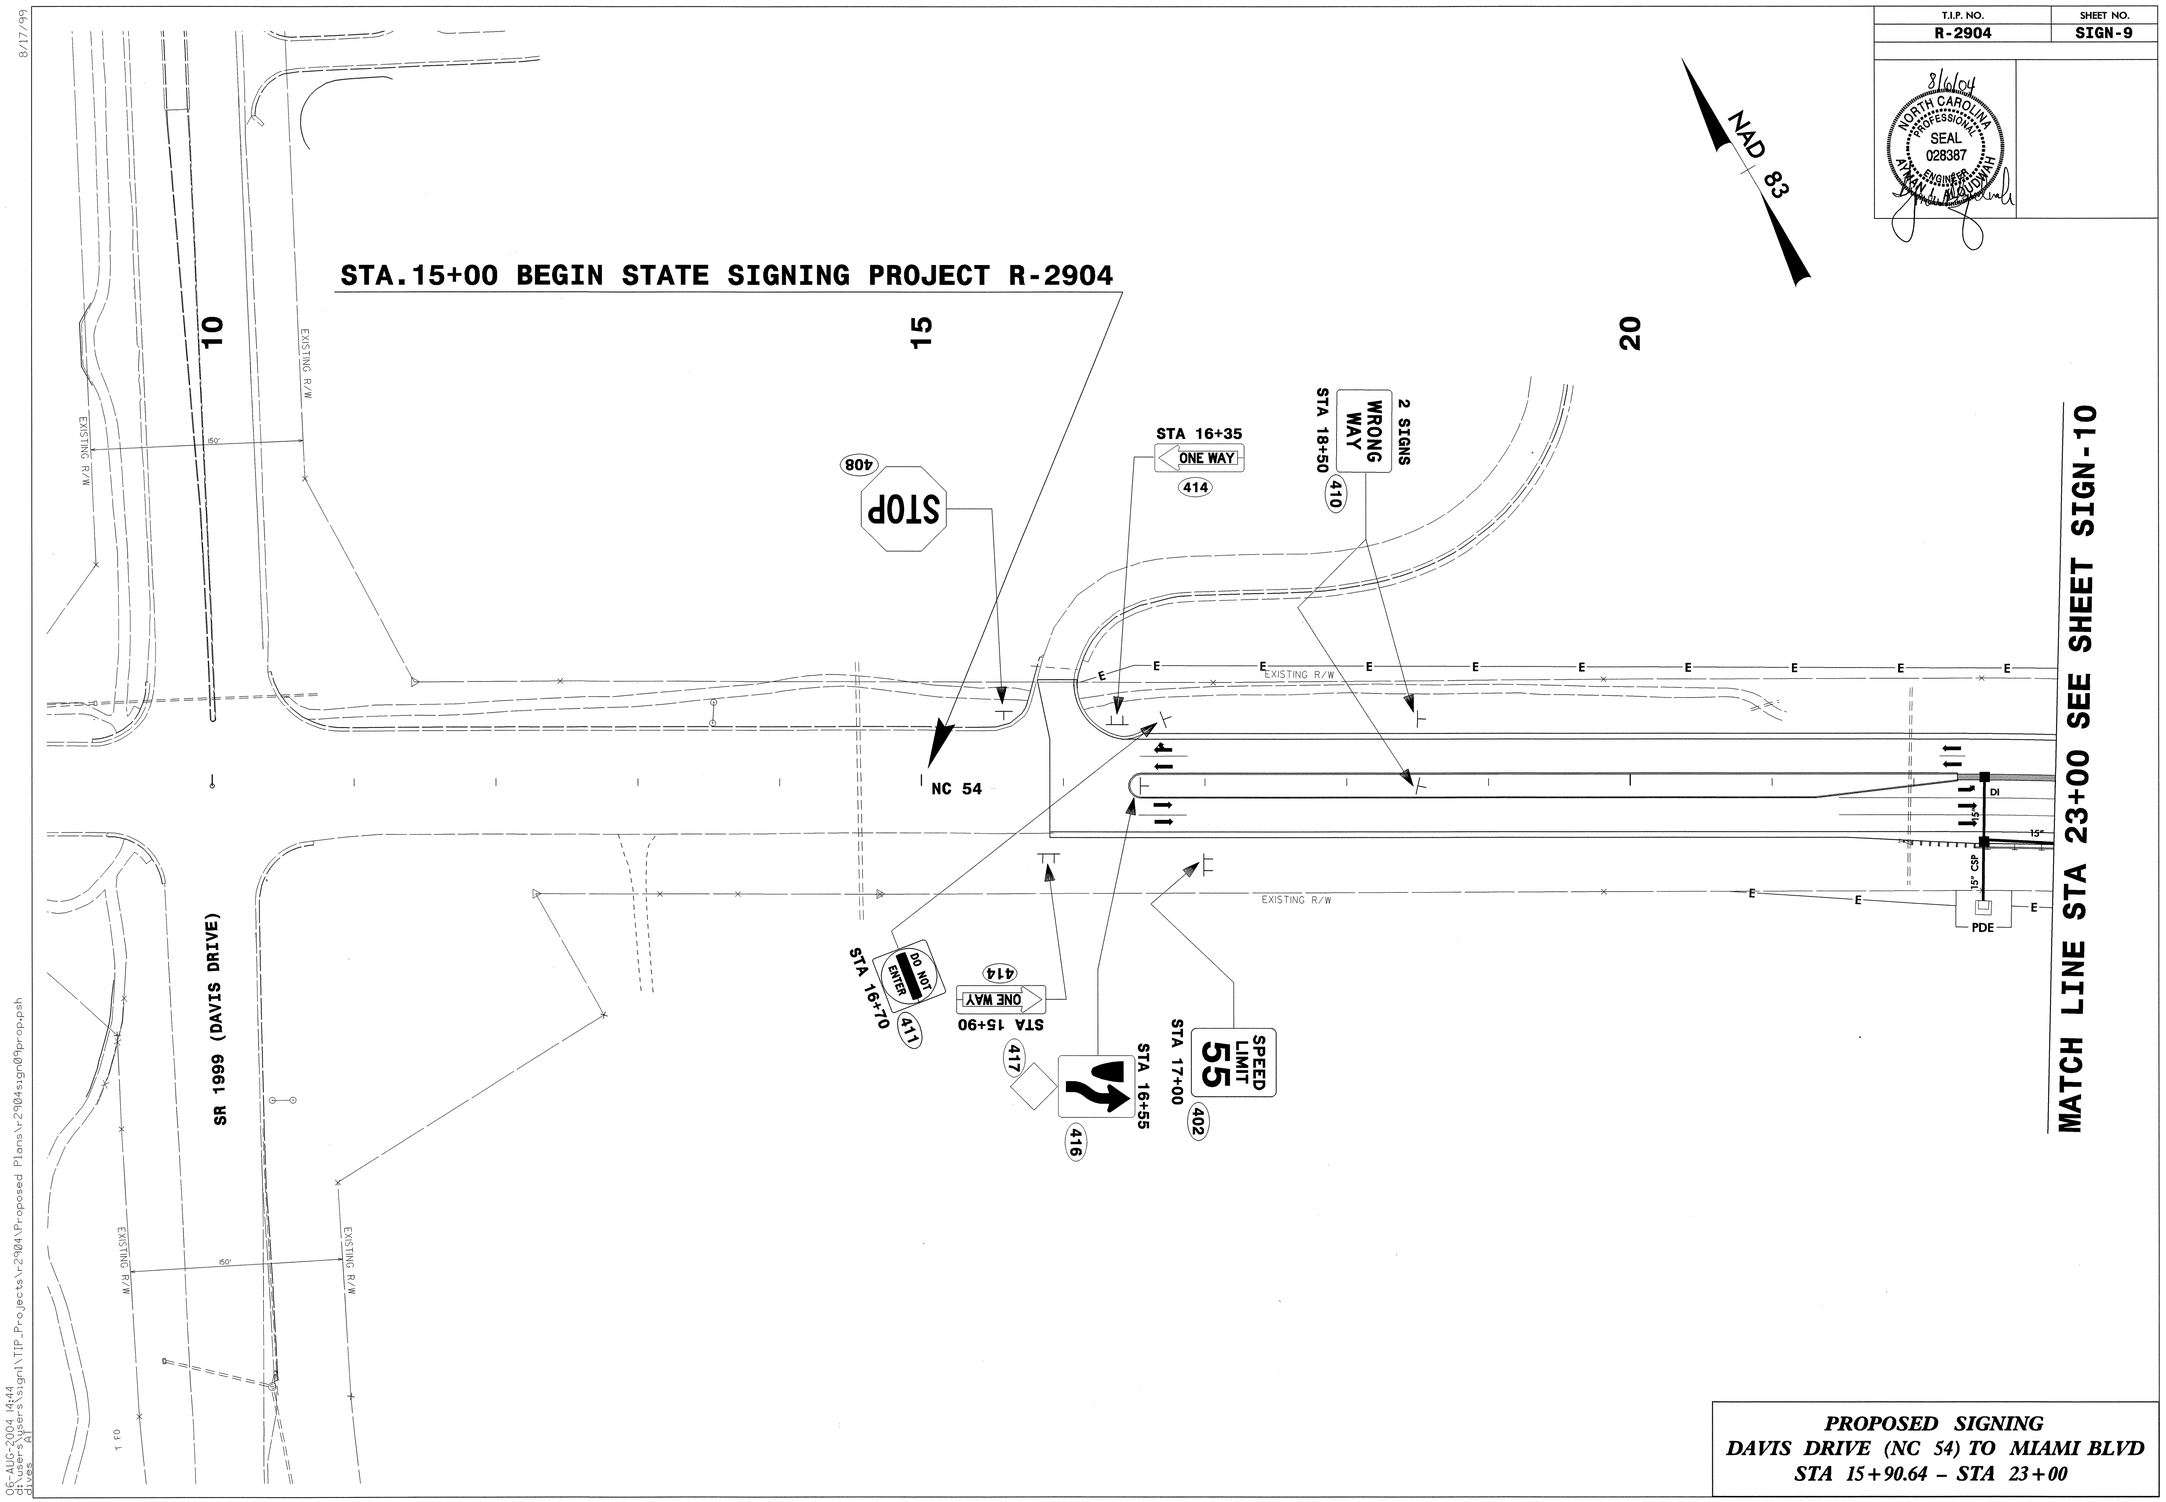

PROPOSED SIGNING
DAVIS DRIVE (NC 54) TO MIAMI BLVD
STA 15+90.64 – STA 23+00

06-AUG-2004 14:44
d:\users\sign\TIP_Projects\r-2904\Proposed Plans\r-2904sign09prop.psh
dlee

8/17/98

TESN188618 Friday August 06 2004 r2904sign09prop.m