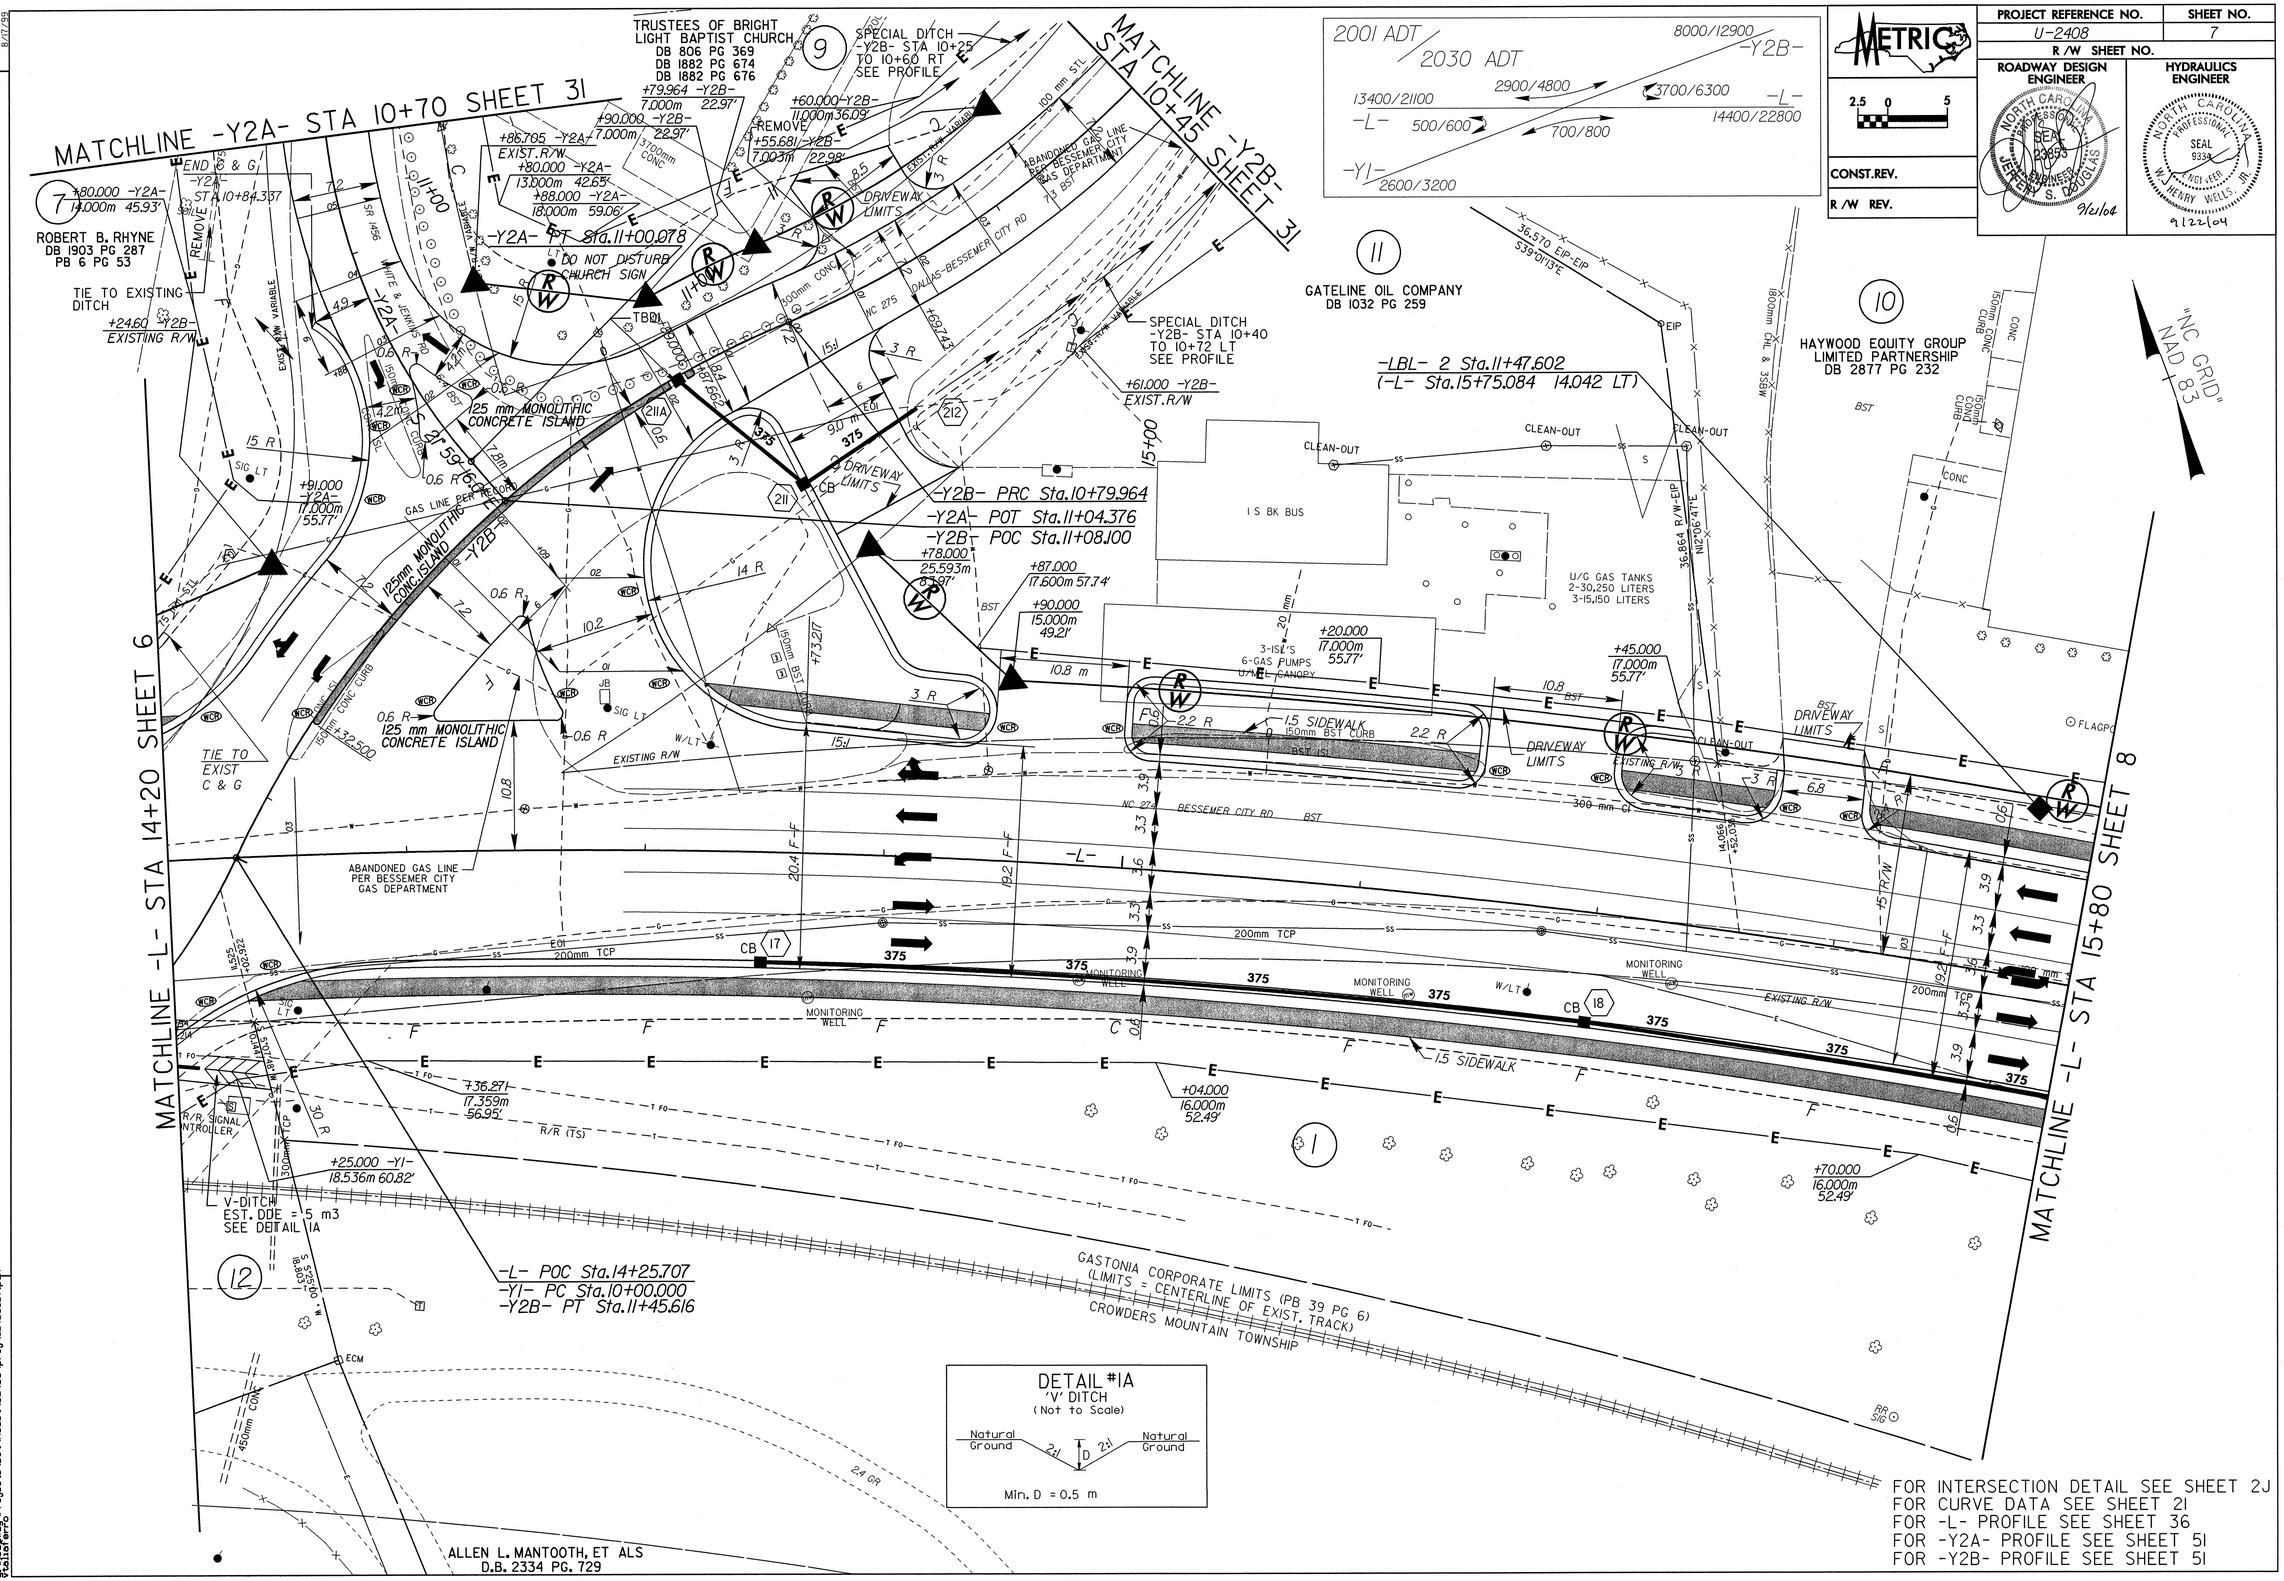

FOR INTERSECTION DETAIL SEE SHEET 2J
FOR CURVE DATA SEE SHEET 21
FOR -L- PROFILE SEE SHEET 36
FOR -Y2A- PROFILE SEE SHEET 51
FOR -Y2B- PROFILE SEE SHEET 51