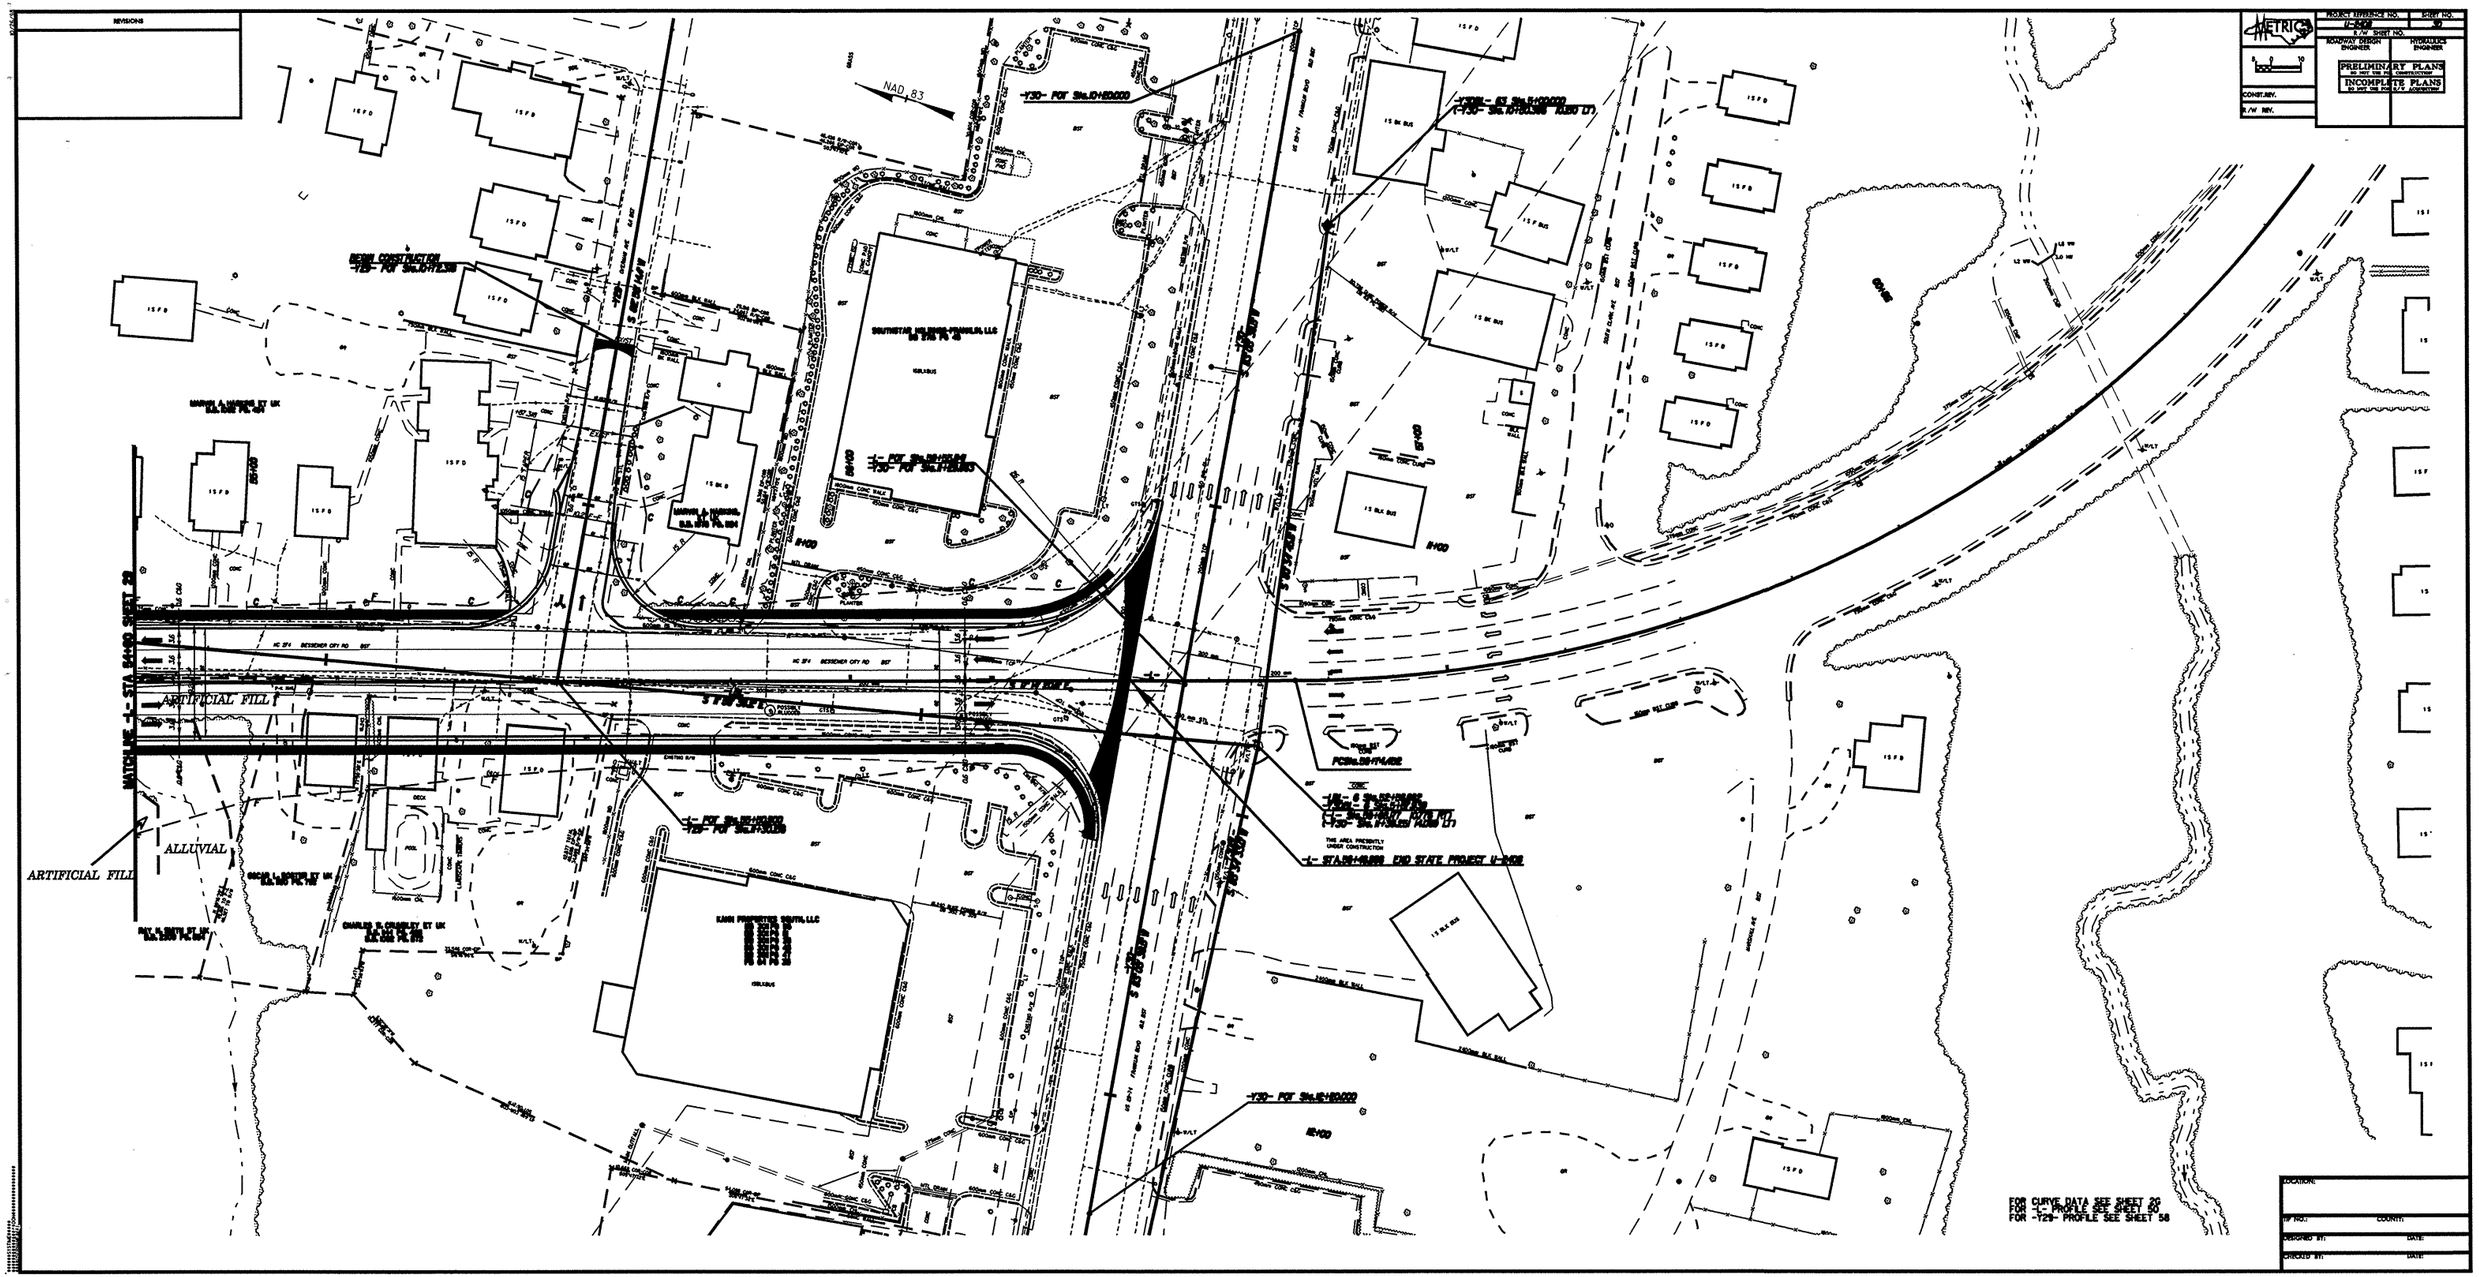
REVISIONS
METRIC
PROJECT REFERENCE NO.
SHEET NO.
R/W SHEET NO.
ROADWAY DESIGN ENGINEER
HYDRAULICS ENGINEER
PRELIMINARY PLANS
INCOMPLETE PLANS
CONST. REV.
R/W REV.
NAD 83
ARTIFICIAL FILL
ALLUVIAL
ARTIFICIAL FILL
MATCH LINE -L- STA 54+00 SHEET 29
FOR CURVE DATA SEE SHEET 2G
FOR -L- PROFILE SEE SHEET 50
FOR -Y29- PROFILE SEE SHEET 58
LOCATION:
TIP NO.:
COUNTY:
DESIGNED BY:
DATE:
CHECKED BY:
DATE: