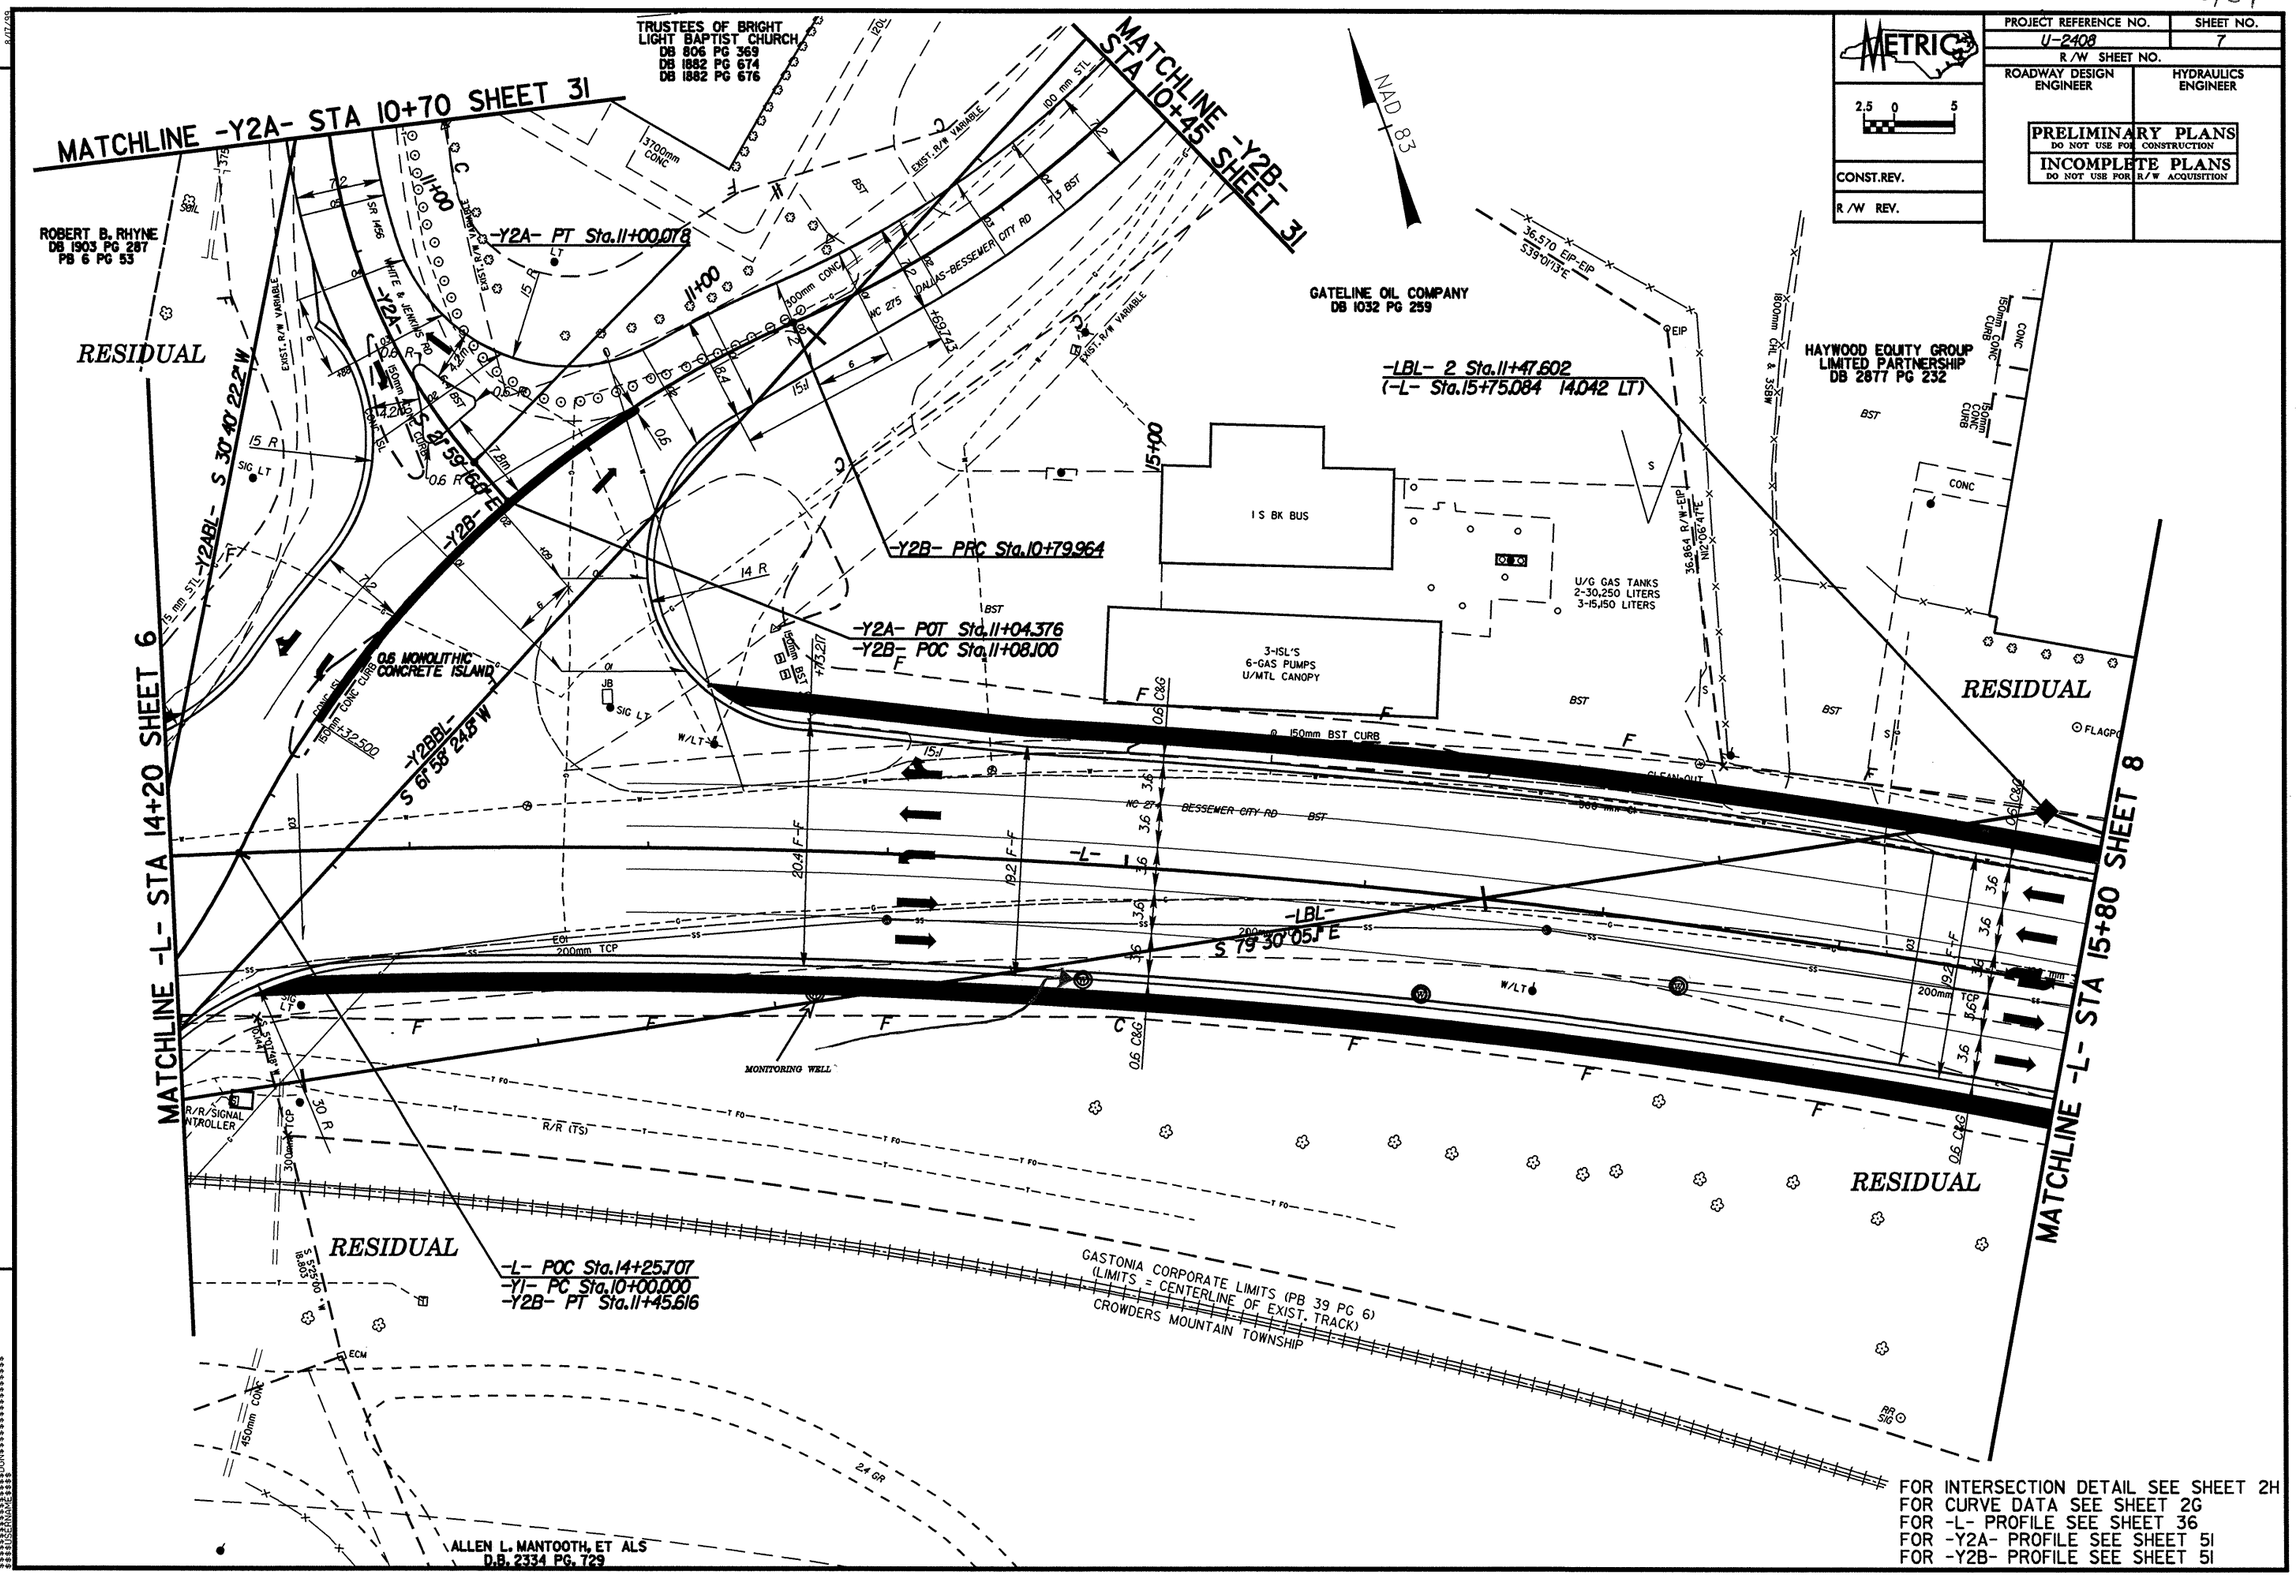
METRIC
PROJECT REFERENCE NO.
U-2408
SHEET NO.
7
R/W SHEET NO.
ROADWAY DESIGN ENGINEER
HYDRAULICS ENGINEER
PRELIMINARY PLANS
DO NOT USE FOR CONSTRUCTION
INCOMPLETE PLANS
DO NOT USE FOR R/W ACQUISITION
CONST.REV.
R/W REV.
MATCHLINE -Y2A- STA 10+70 SHEET 31
MATCHLINE -Y2B- STA 10+45 SHEET 31
MATCHLINE -L- STA 14+20 SHEET 6
MATCHLINE -L- STA 15+80 SHEET 8
TRUSTEES OF BRIGHT LIGHT BAPTIST CHURCH
DB 806 PG 369
DB 1882 PG 674
DB 1882 PG 676
ROBERT B. RHYNE
DB 1903 PG 287
PB 6 PG 53
GATELINE OIL COMPANY
DB 1032 PG 259
HAYWOOD EQUITY GROUP LIMITED PARTNERSHIP
DB 2877 PG 232
RESIDUAL
-Y2A- PT Sta.11+00.078
-Y2B- PRC Sta.10+79.964
-Y2A- POT Sta.11+04.376
-Y2B- POC Sta.11+08.100
-LBL- 2 Sta.11+47.602
(-L- Sta.15+75.084 14.042 LT)
-Y2ABL- S 30°40'22.2"W
-Y2BBL- S 61°58'24.8"W
-LBL- S 79°30'05.1"E
0.6 MONOLITHIC CONCRETE ISLAND
1 S BK BUS
3-ISL'S
6-GAS PUMPS
U/MTL CANOPY
U/G GAS TANKS
2-30,250 LITERS
3-15,150 LITERS
150mm BST CURB
BESSEMER CITY RD
MONITORING WELL
R/R (TS)
R/R/SIGNAL CONTROLLER
-L- POC Sta.14+25.707
-Y1- PC Sta.10+00.000
-Y2B- PT Sta.11+45.616
GASTONIA CORPORATE LIMITS (PB 39 PG 6)
(LIMITS = CENTERLINE OF EXIST. TRACK)
CROWDERS MOUNTAIN TOWNSHIP
ALLEN L. MANTOOTH, ET ALS
D.B. 2334 PG. 729
NAD 83
FOR INTERSECTION DETAIL SEE SHEET 2H
FOR CURVE DATA SEE SHEET 2G
FOR -L- PROFILE SEE SHEET 36
FOR -Y2A- PROFILE SEE SHEET 51
FOR -Y2B- PROFILE SEE SHEET 51

REVISIONS