STATE PROJECT NO.	SHEET NO.	TOTAL SHEETS
33212.1.1 (B-3667)	11	77

BR. NO. 48 PROFILE 2' RIGHT OF -L-

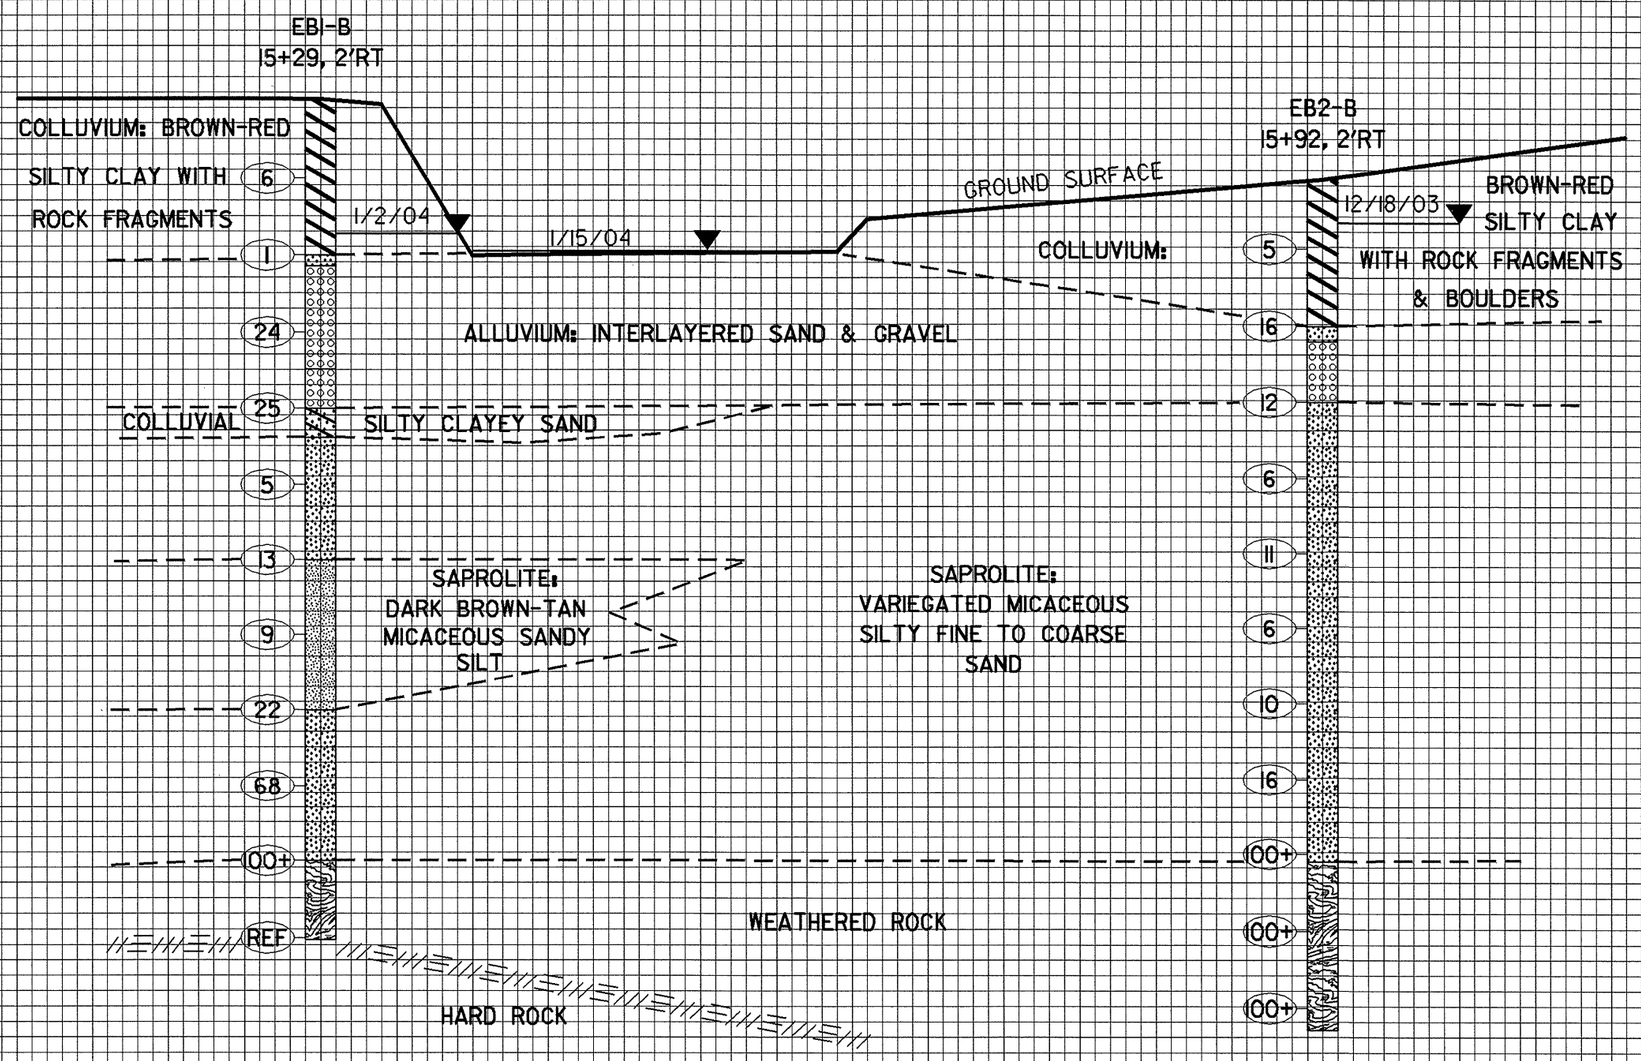

0 10 20

SCALE IN FEET