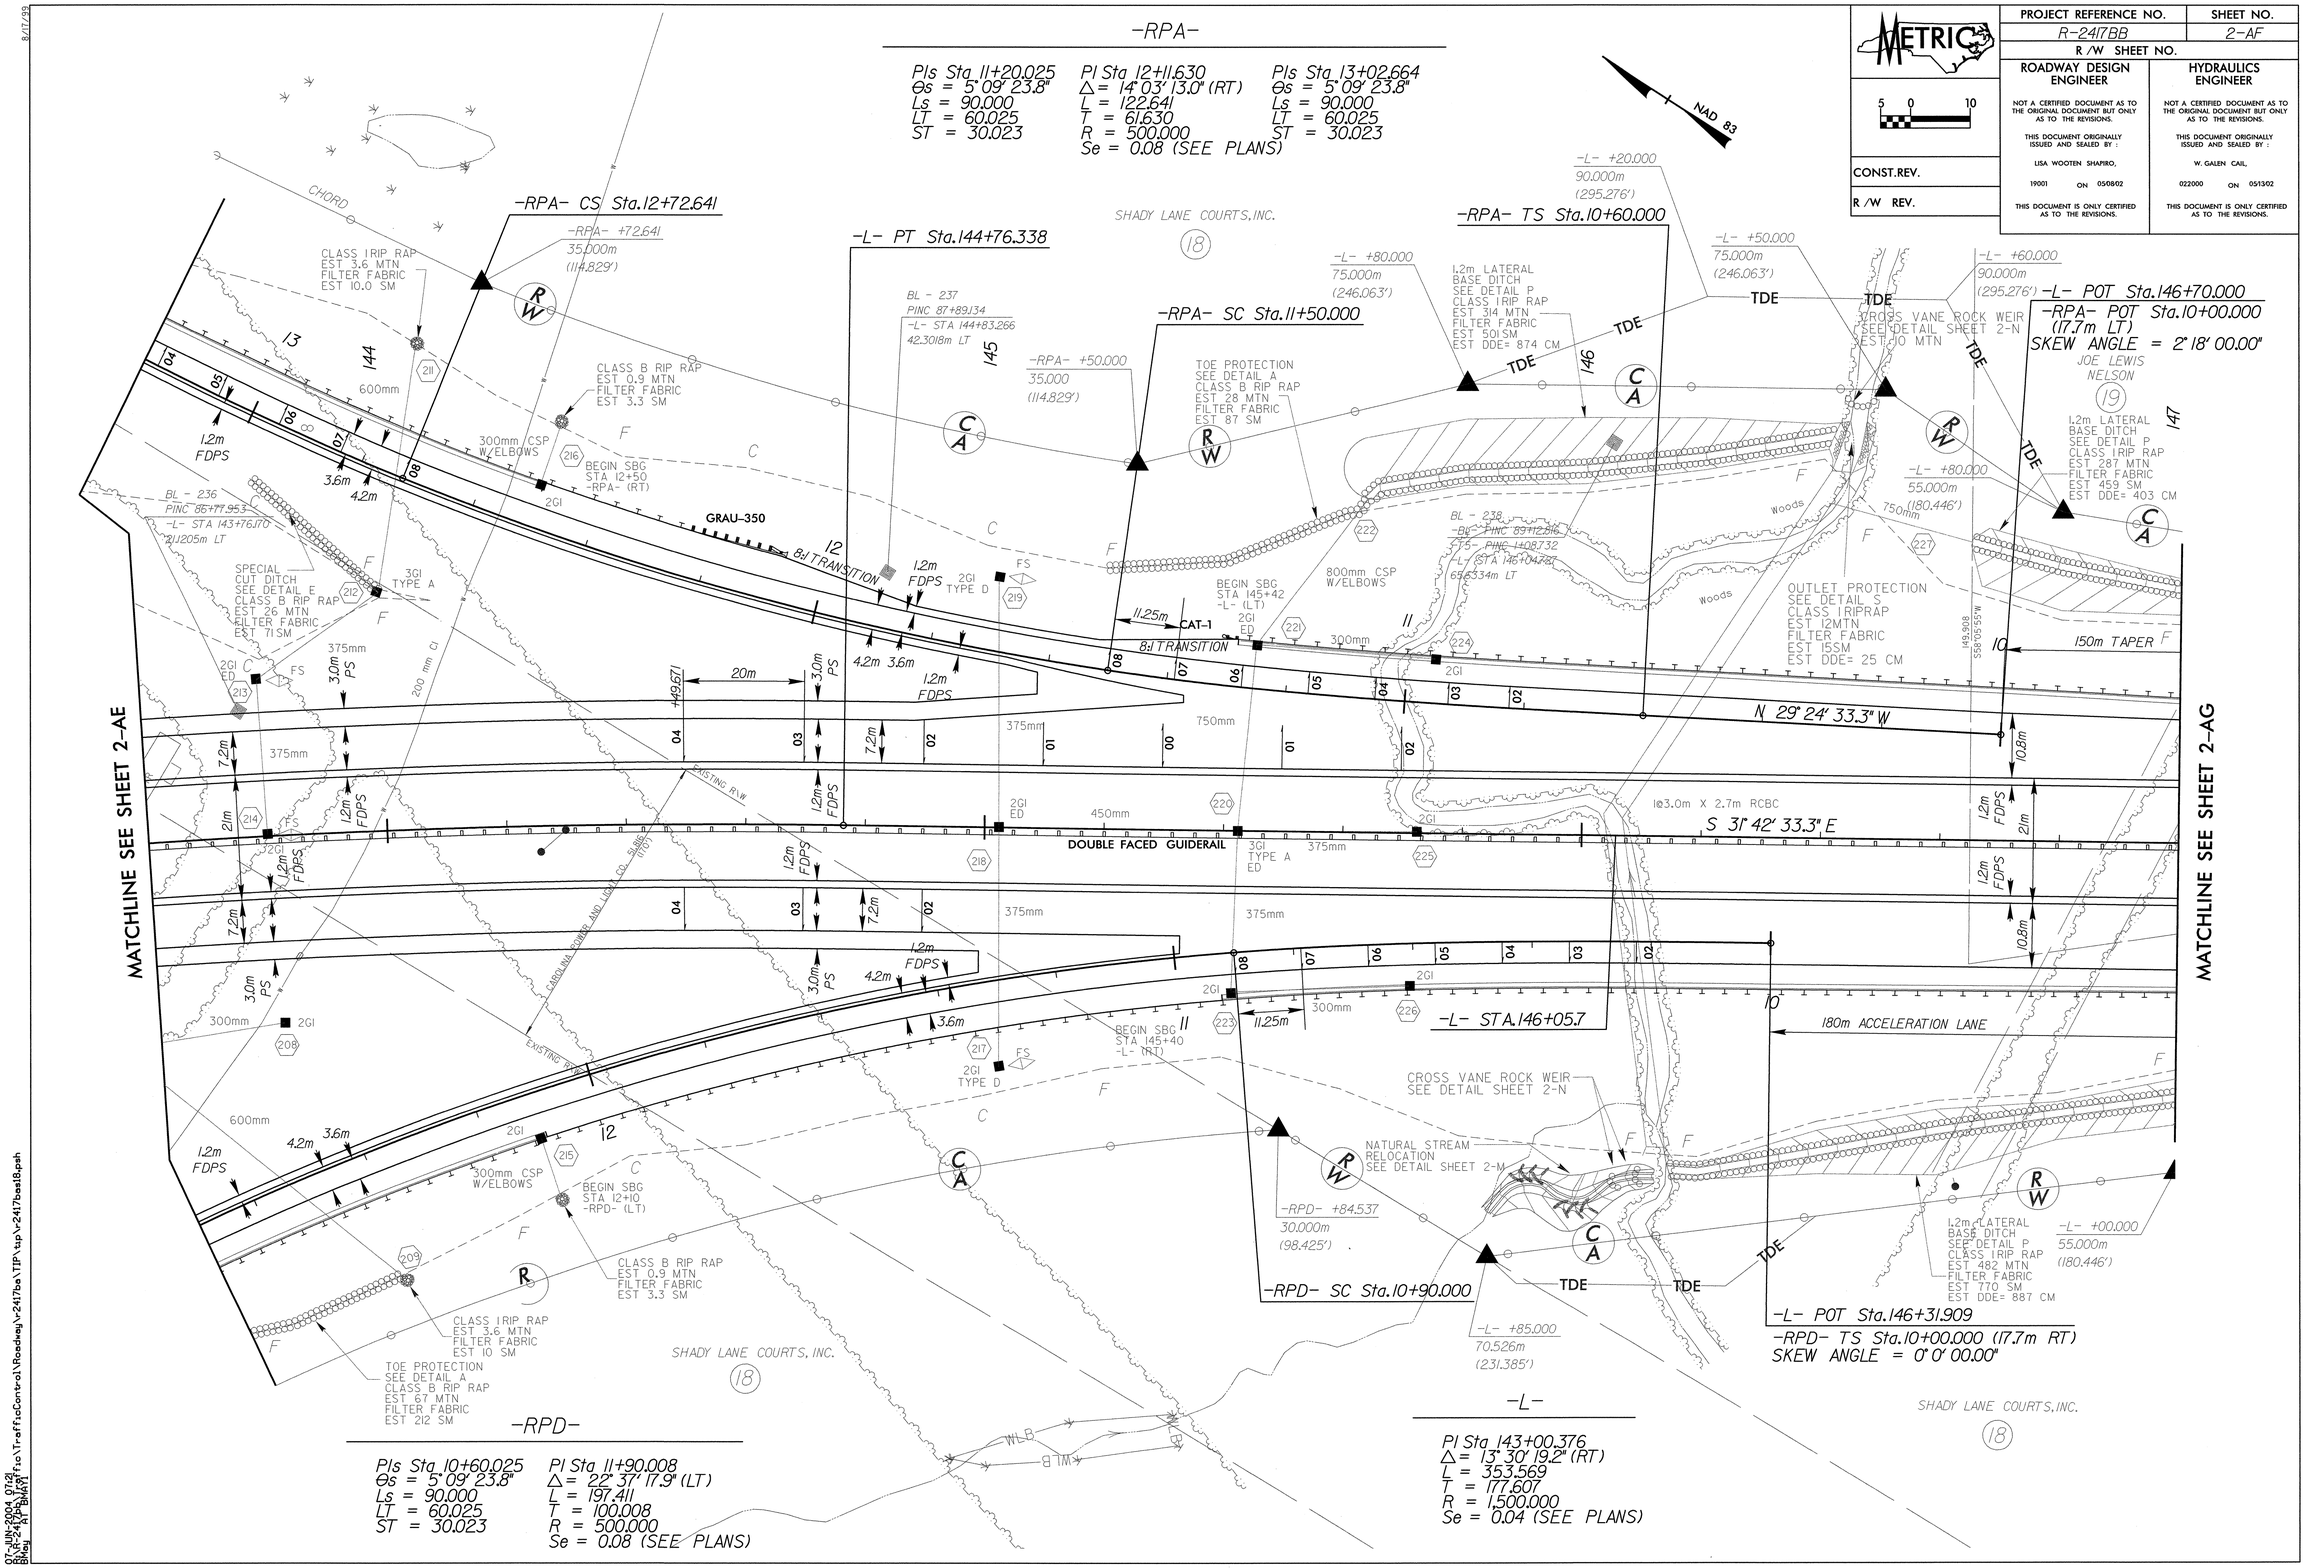

METRIC

PROJECT REFERENCE NO.	SHEET NO.
R-2417BB	2-AF
R/W SHEET NO.	

ROADWAY DESIGN ENGINEER

NOT A CERTIFIED DOCUMENT AS TO THE ORIGINAL DOCUMENT BUT ONLY AS TO THE REVISIONS.

THIS DOCUMENT ORIGINALLY ISSUED AND SEALED BY :

LISA WOOTEN SHAPIRO,

19001 ON 050802

THIS DOCUMENT IS ONLY CERTIFIED AS TO THE REVISIONS.

HYDRAULICS ENGINEER

NOT A CERTIFIED DOCUMENT AS TO THE ORIGINAL DOCUMENT BUT ONLY AS TO THE REVISIONS.

THIS DOCUMENT ORIGINALLY ISSUED AND SEALED BY :

W. GALEN CAIL,

022000 ON 051302

THIS DOCUMENT IS ONLY CERTIFIED AS TO THE REVISIONS.

CONST.REV.

R/W REV.

07-JUN-2004 07:21
R:\R-2417bb\Traffic\TrafficControl\Roadway\r2417bb\TIP\tip\r2417bbs18.psh
BMay AT BMAY1