W:\squadq\r2206c\Final Plans\Str. 8\R2206C_SD_S1_08.dgn
emurray




## PLAN OF SPAN "A"

*RADIAL DIMENSIONS




## DETAIL "B"

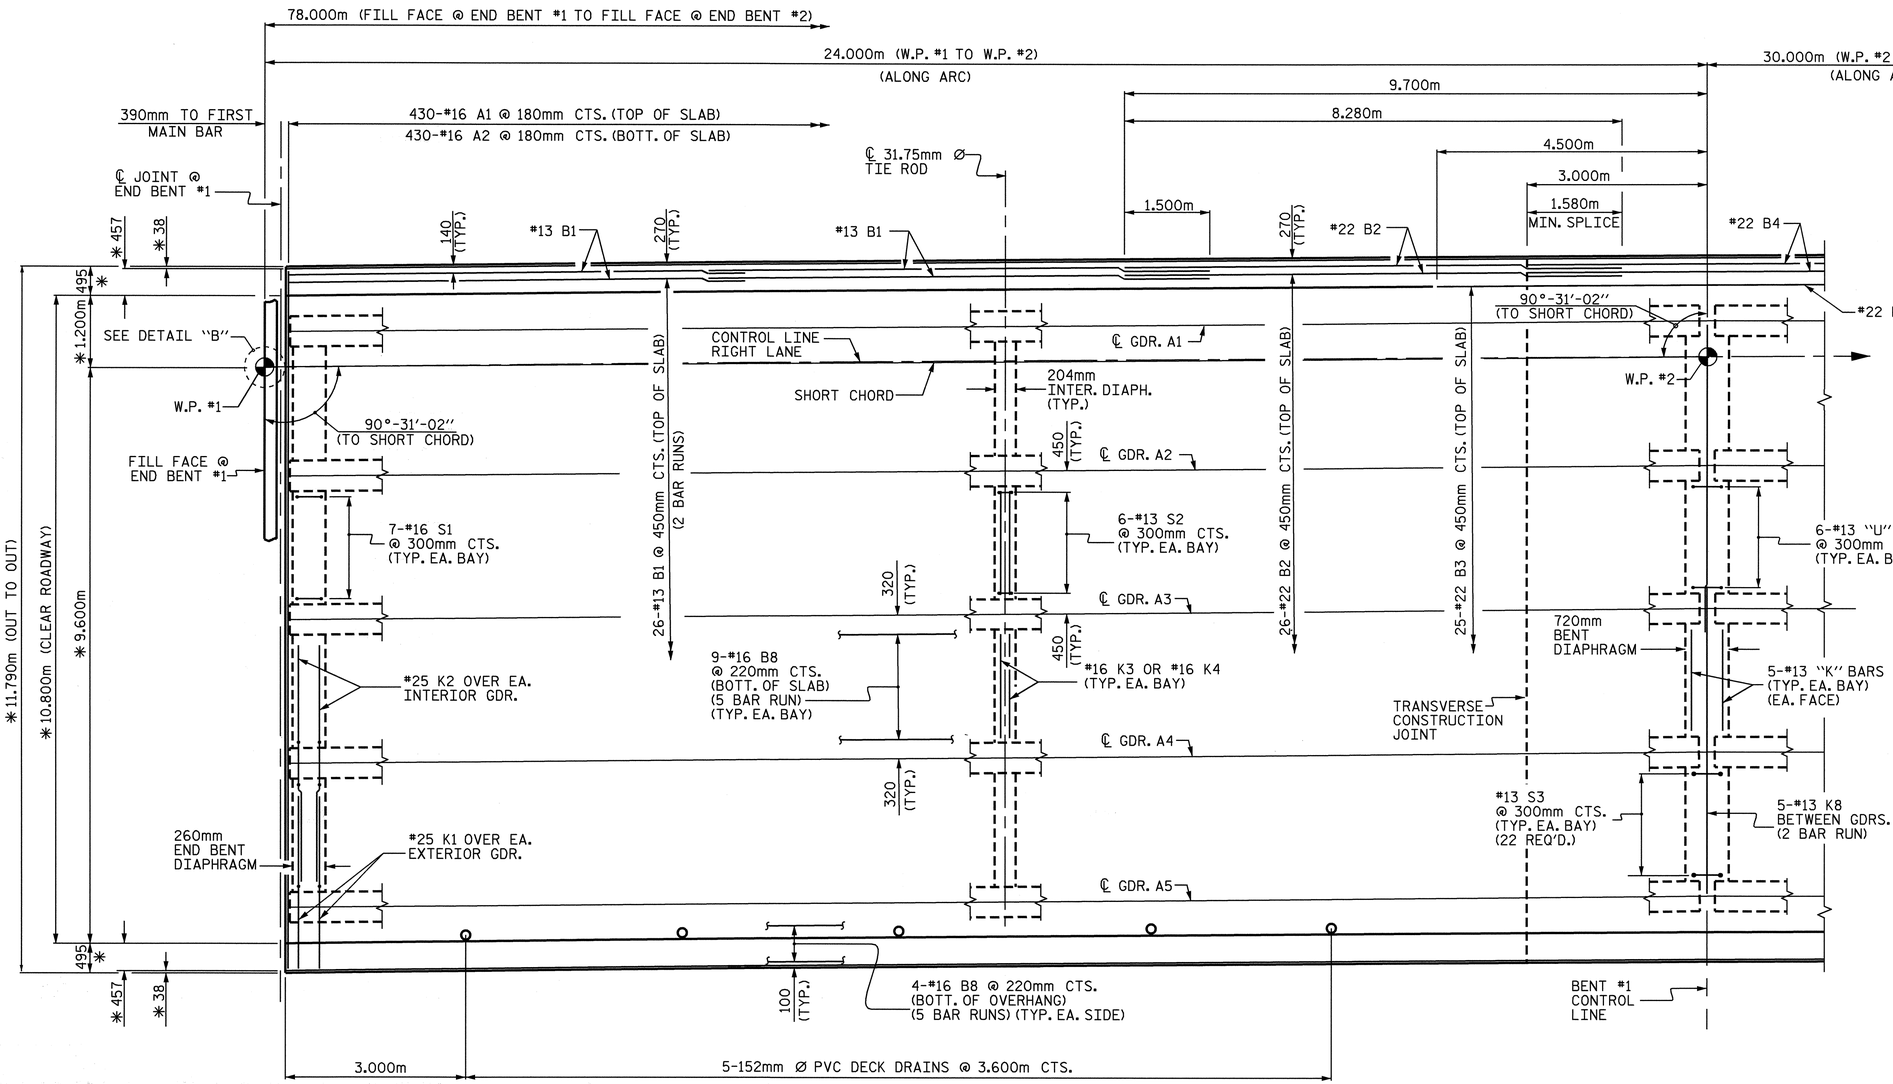


## ARC OFFSETS

LEFT SIDE

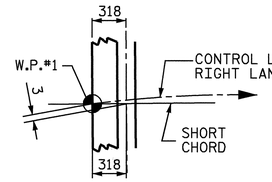


## ARC OFFSETS

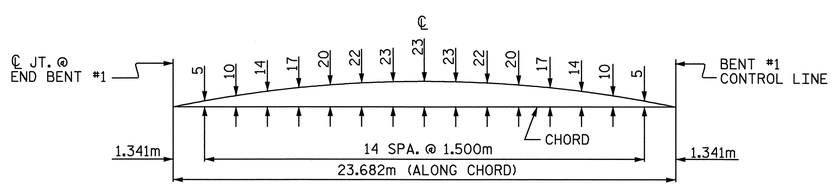RIGHT SIDE

DRAWN BY : M.D.PISO DATE : 9/03
CHECKED BY : M.M.PARSONS DATE : 9/03

NORTH CAROLINA PROFESSIONAL SEAL 022516 ENGINEER EMILY E. MURRAY 7/8/04

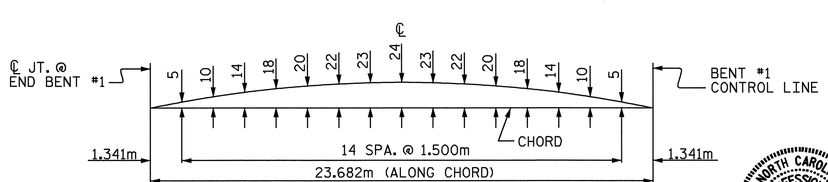PROJECT NO. R-2206C
LINCOLN-CATAWBA COUNTY
STATION: 199+48.000-L-

SHEET 1 OF 3

STATE OF NORTH CAROLINA
DEPARTMENT OF TRANSPORTATION
RALEIGH

SUPERSTRUCTURE

PLAN OF SPAN "A"

RIGHT LANE

| REVISIONS | | | | | | SHEET NO. |
|---|---|---|---|---|---|---|
| NO. | BY: | DATE: | NO. | BY: | DATE: | S-73 |
| 1 | | | 3 | | | TOTAL SHEETS |
| 2 | | | 4 | | | 374 |

STR. #8