PROJECT REFERENCE NO.	SHEET NO.
R-2206C	73

ROADWAY DESIGN ENGINEER

HYDRAULICS ENGINEER

METRIC

CONST.REV.

R /W REV.

INCOMPLETE PLANS
DO NOT USE FOR R/W ACQUISITION

PRELIMINARY PLANS
DO NOT USE FOR CONSTRUCTION

(SR 1373 FORNEY HILL RD.)

SOIL TEST RESULTS

SAMPLE NO.	OFFSET	STATION	DEPTH INTERVAL	AASHTO CLASS.	L.L.	PL. I.	% BY WEIGHT				% PASSING SIEVES			% MOISTURE	% ORGANIC
							C. SAND	F. SAND	SILT	CLAY	10	40	200		
SS-22	35RT	195+70	1.09-1.39	A-4(0)	28	NP	9.1	64	18.8	8.1	100	98	40	M	
SS-23	35RT	195+70	4.13-4.43	A-7-5(21)	61	20	2	24.6	39	34.3	100	99	83	M	
SS-24	35RT	195+70	8.69-8.99	A-2-4(0)	29	NP	25.5	54.7	13.8	6.1	100	89	31	M	

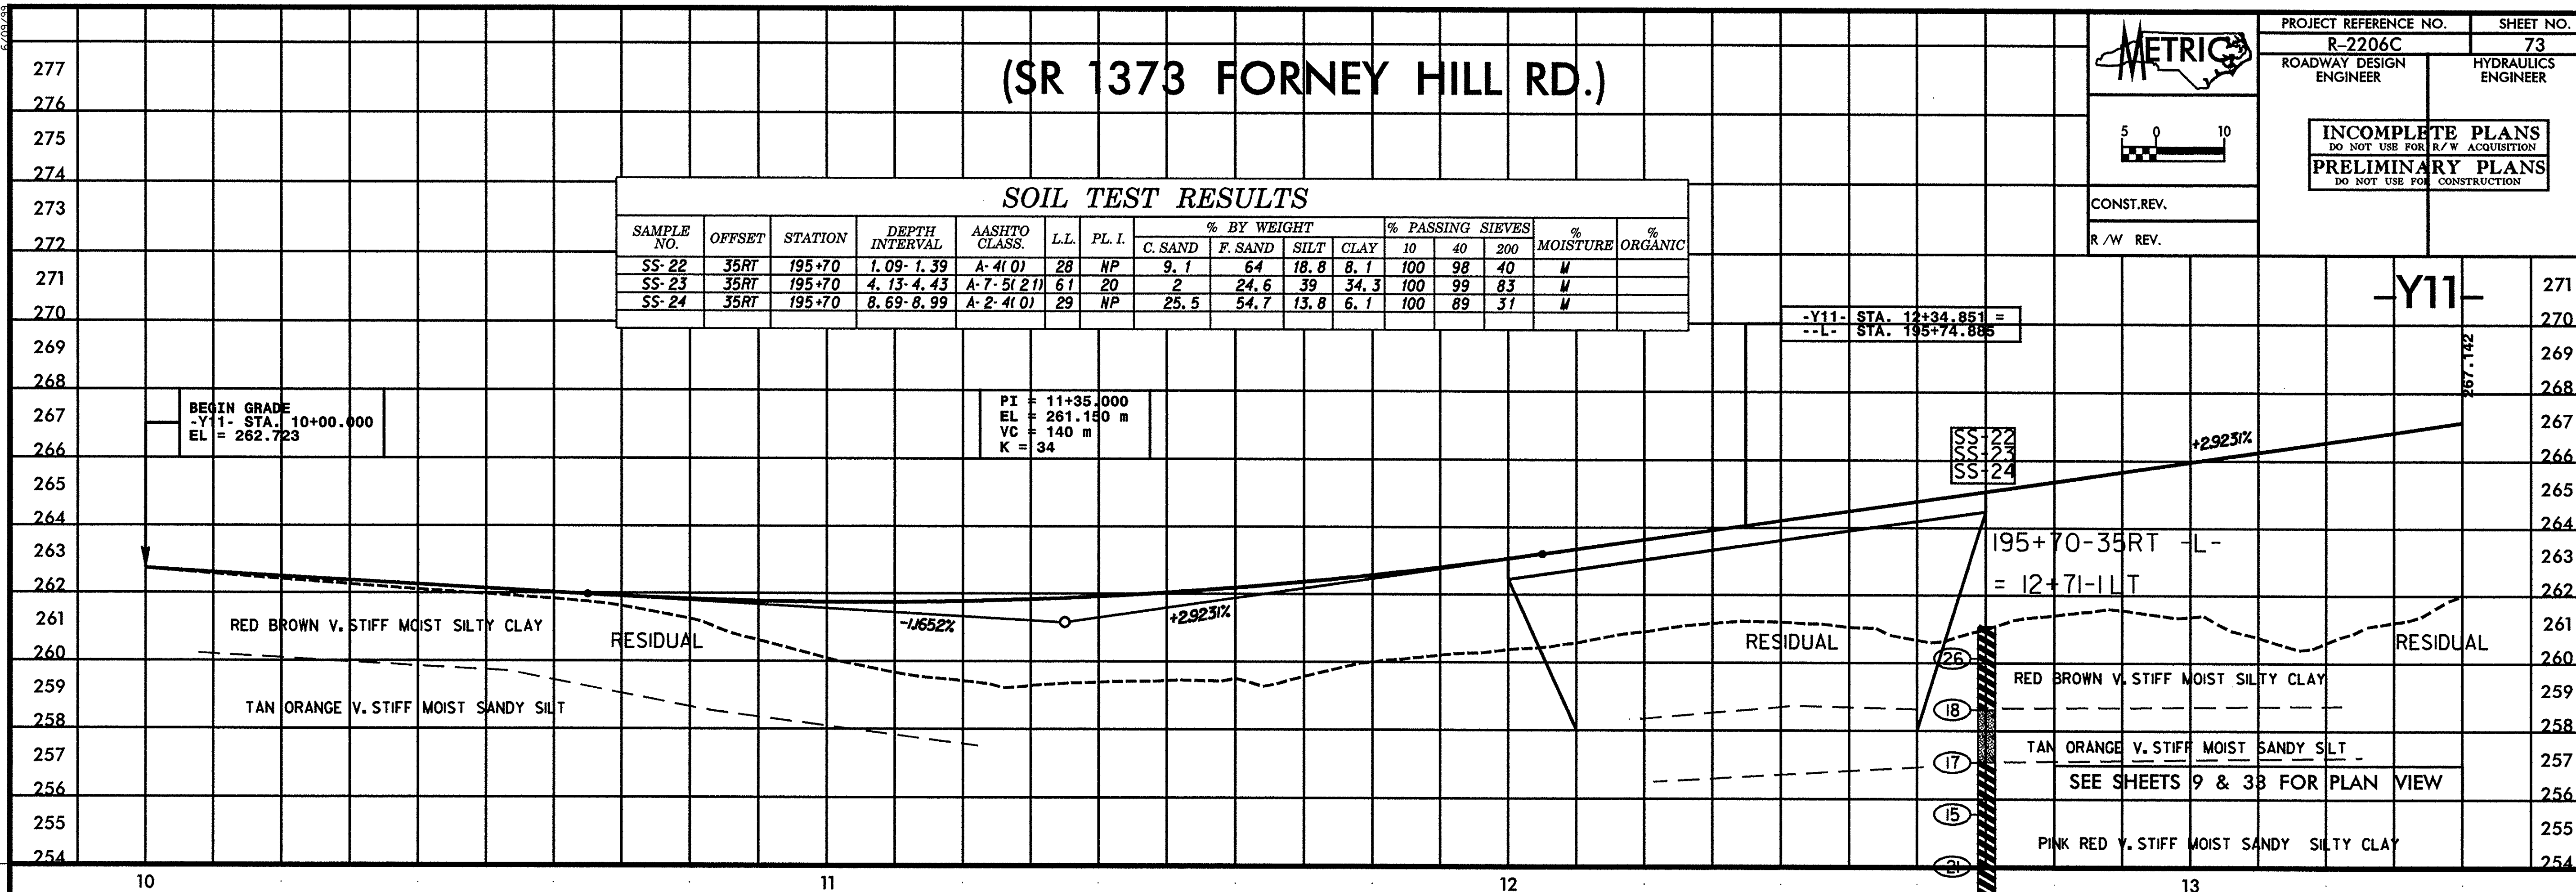

(SR 1373 FORNEY HILL RD.)

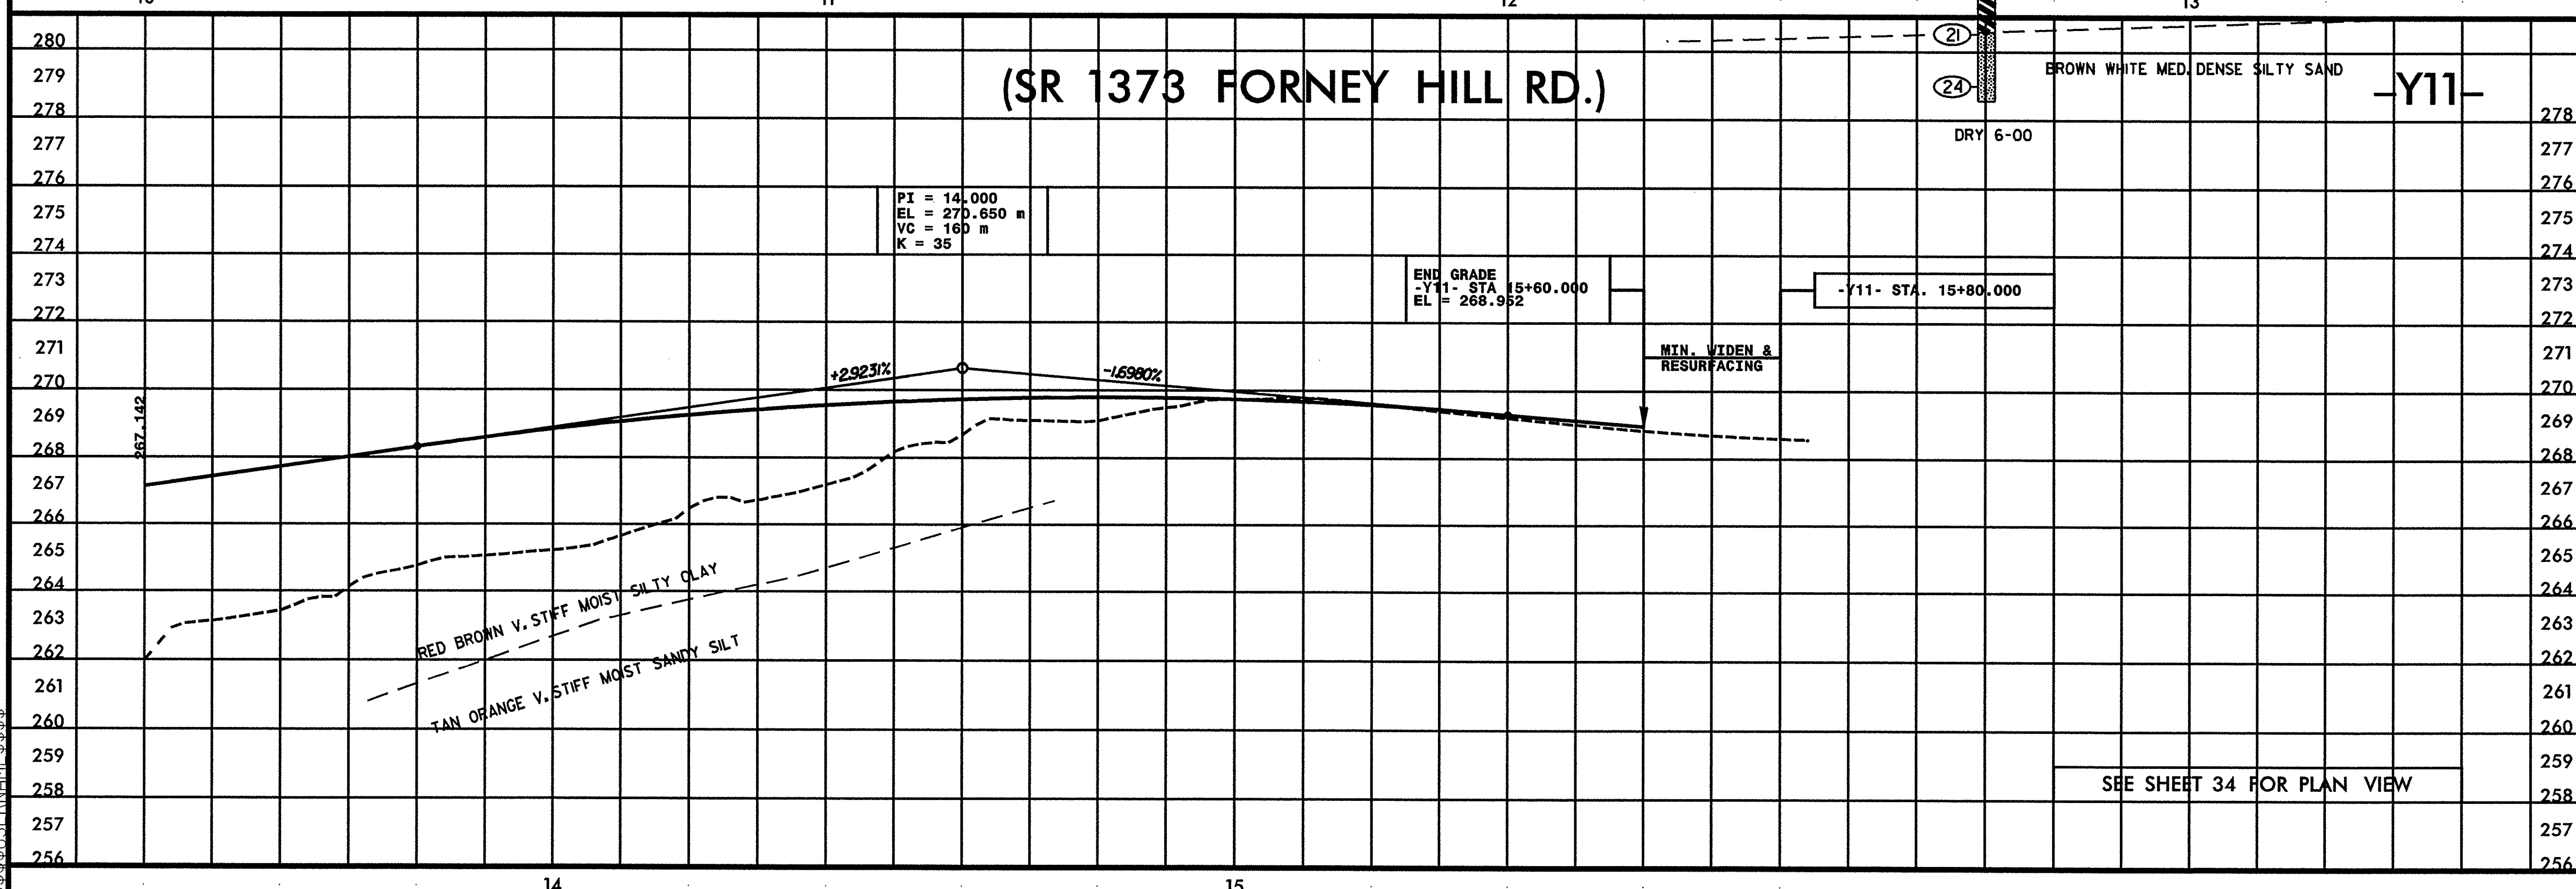

6/09/99

$$$$$$$$SYSTIME$$$$$$
$$$$$$$$$$$$$$$$DGN$$$$$$$$$$$$$$$$
$$$$$$USERNAME$$$$