PROJECT REFERENCE NO.	SHEET NO.
R-2206C	39
R/W SHEET NO.	39

METRIC

ROADWAY DESIGN ENGINEER

HYDRAULICS ENGINEER

INCOMPLETE PLANS
DO NOT USE FOR R/W ACQUISITION

PRELIMINARY PLANS
DO NOT USE FOR CONSTRUCTION

CONST.REV.

R/W REV.

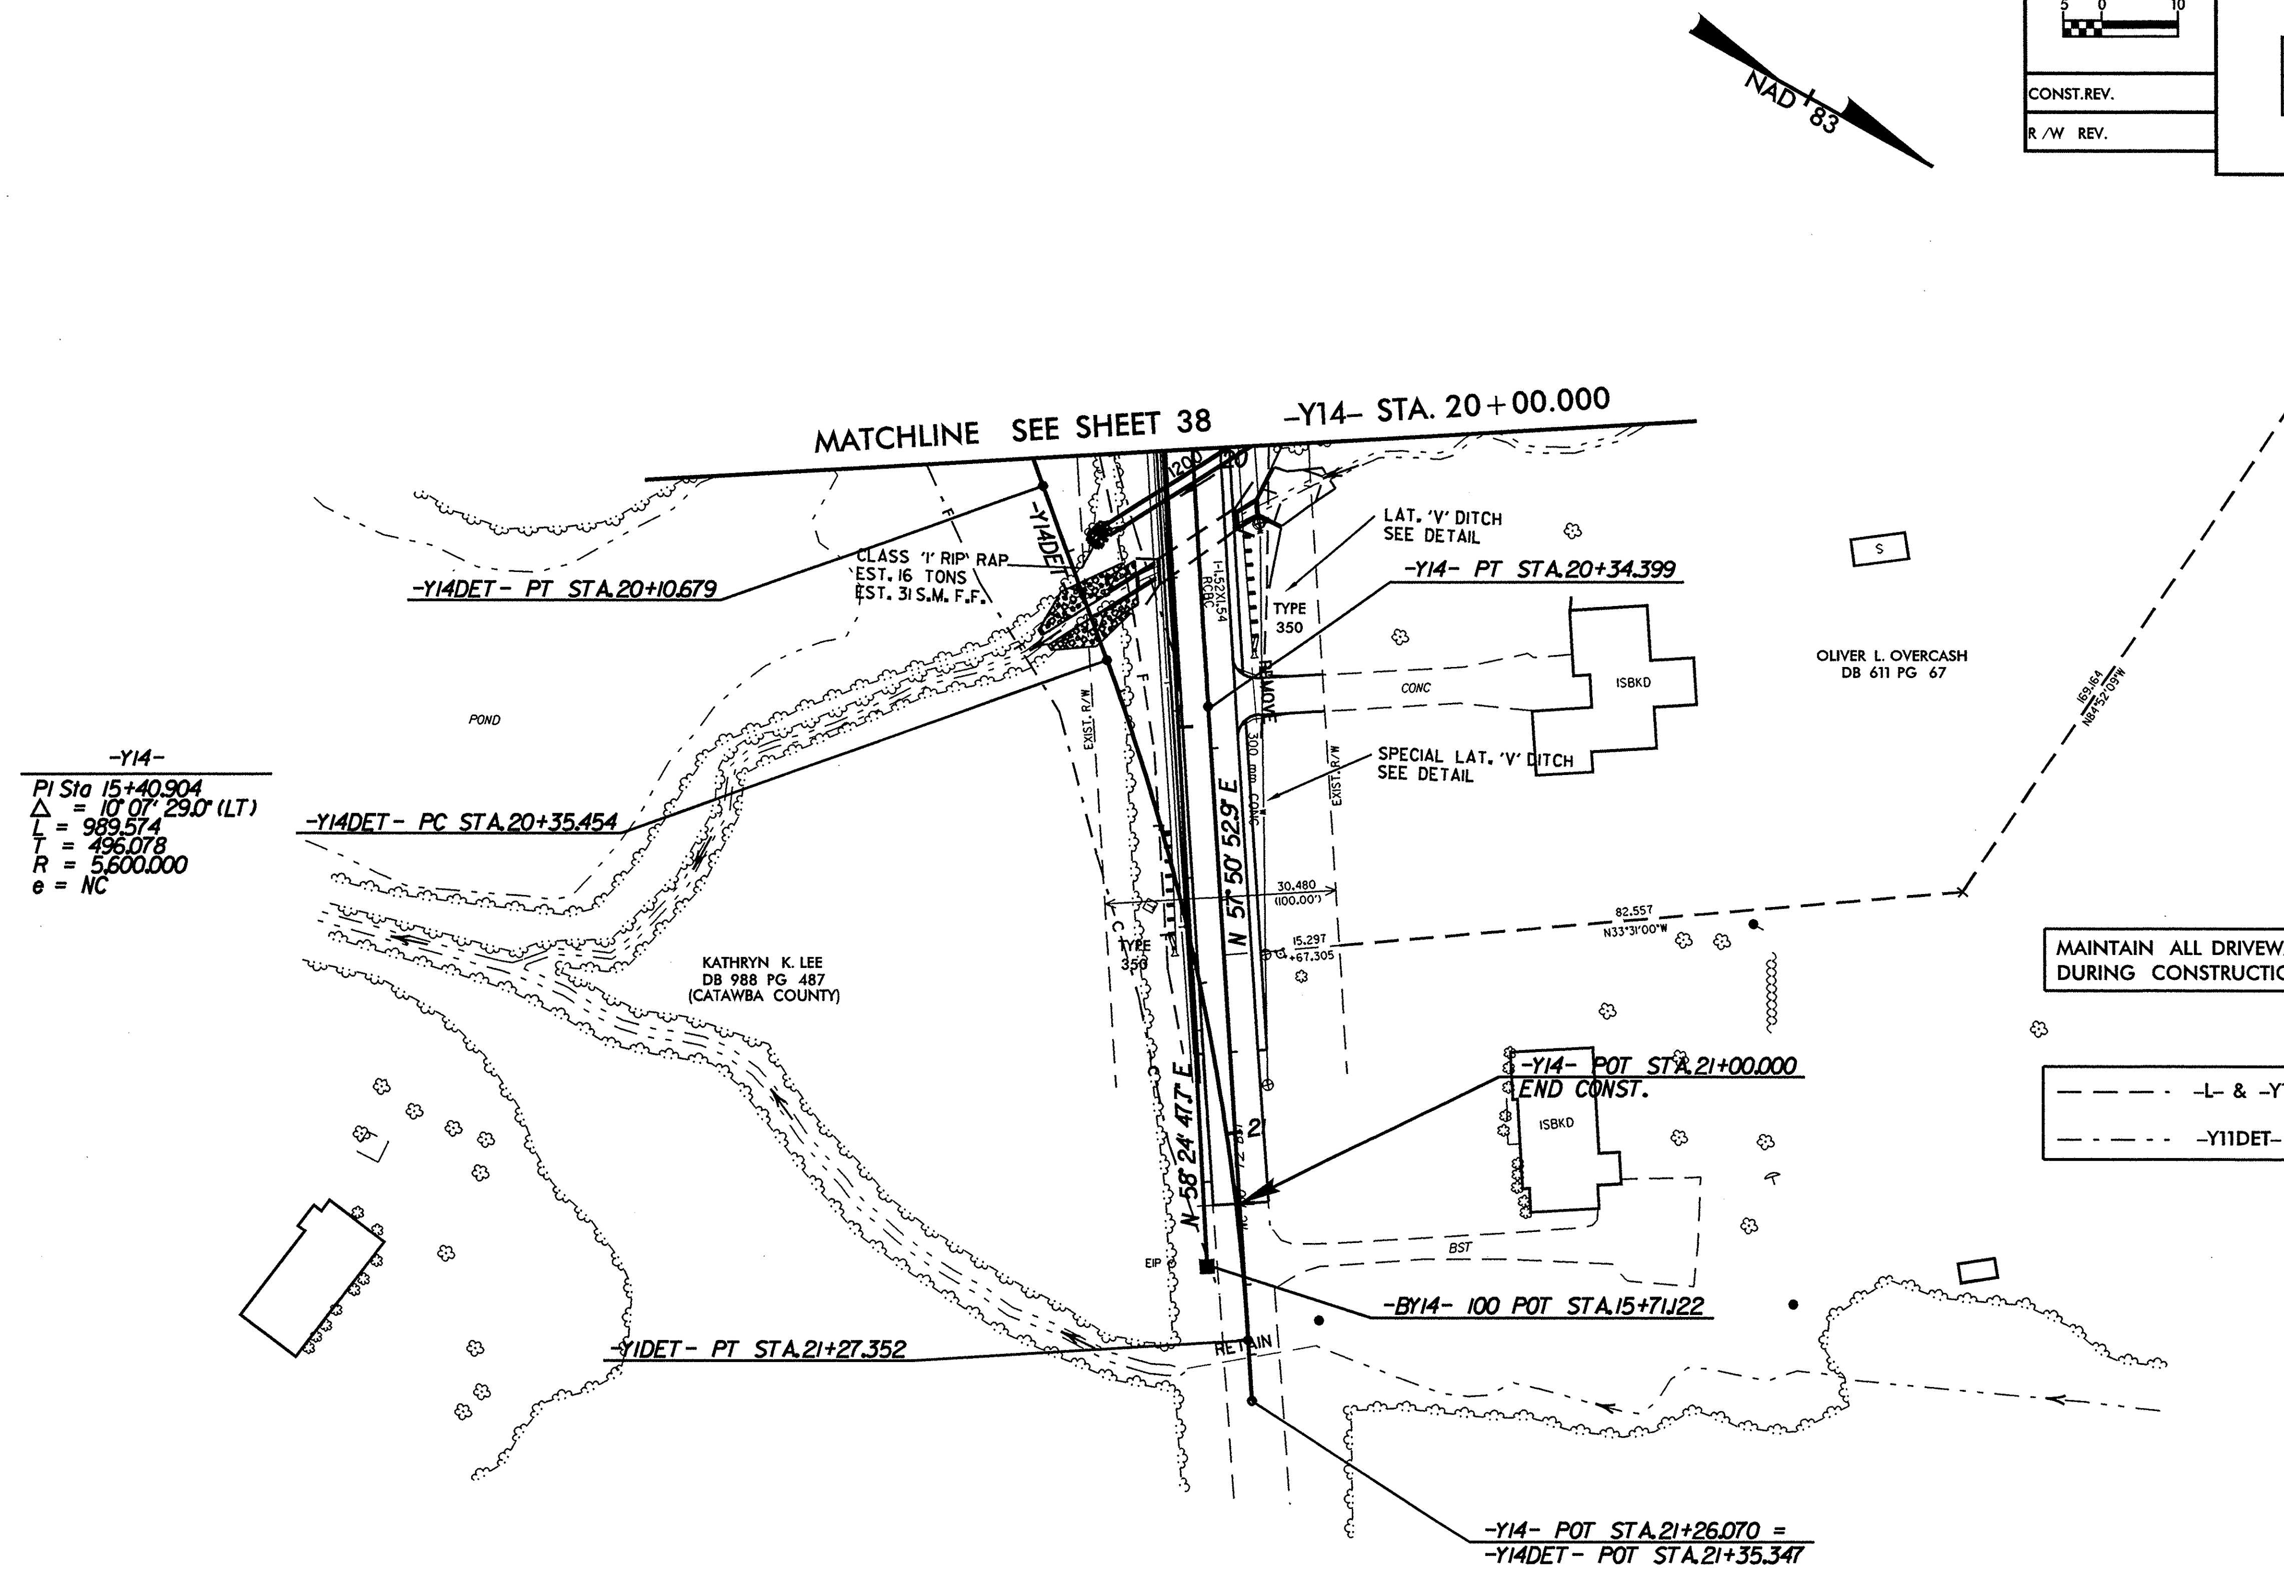

MAINTAIN ALL DRIVEWAY CONNECTIONS DURING CONSTRUCTION

— — — -	-L- & -Y11- SLOPE STAKES
— - — - -	-Y11DET- SLOPE STAKES

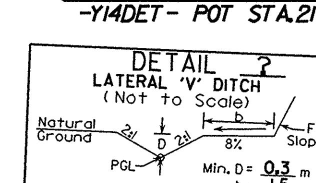

-Y14- 20+37 to 20+60 LT

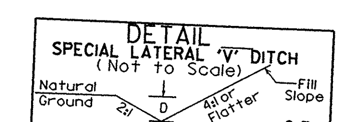

-Y14- 20+10 to 20+30 LT

SEE SHEETS 77 FOR -Y14- PROFILE
SEE SHEETS 46, 47 & 48 FOR -Y14- DETOUR
SEE SHEETS 77 & 78 FOR -Y14DET- PROFILE

8/17/99

$$$$$$SYSTIME$$$$$
$$$$$$$$$$$$$DGN$$$$$$$$$$$$$$$$
$$$$USERNAME$$$$