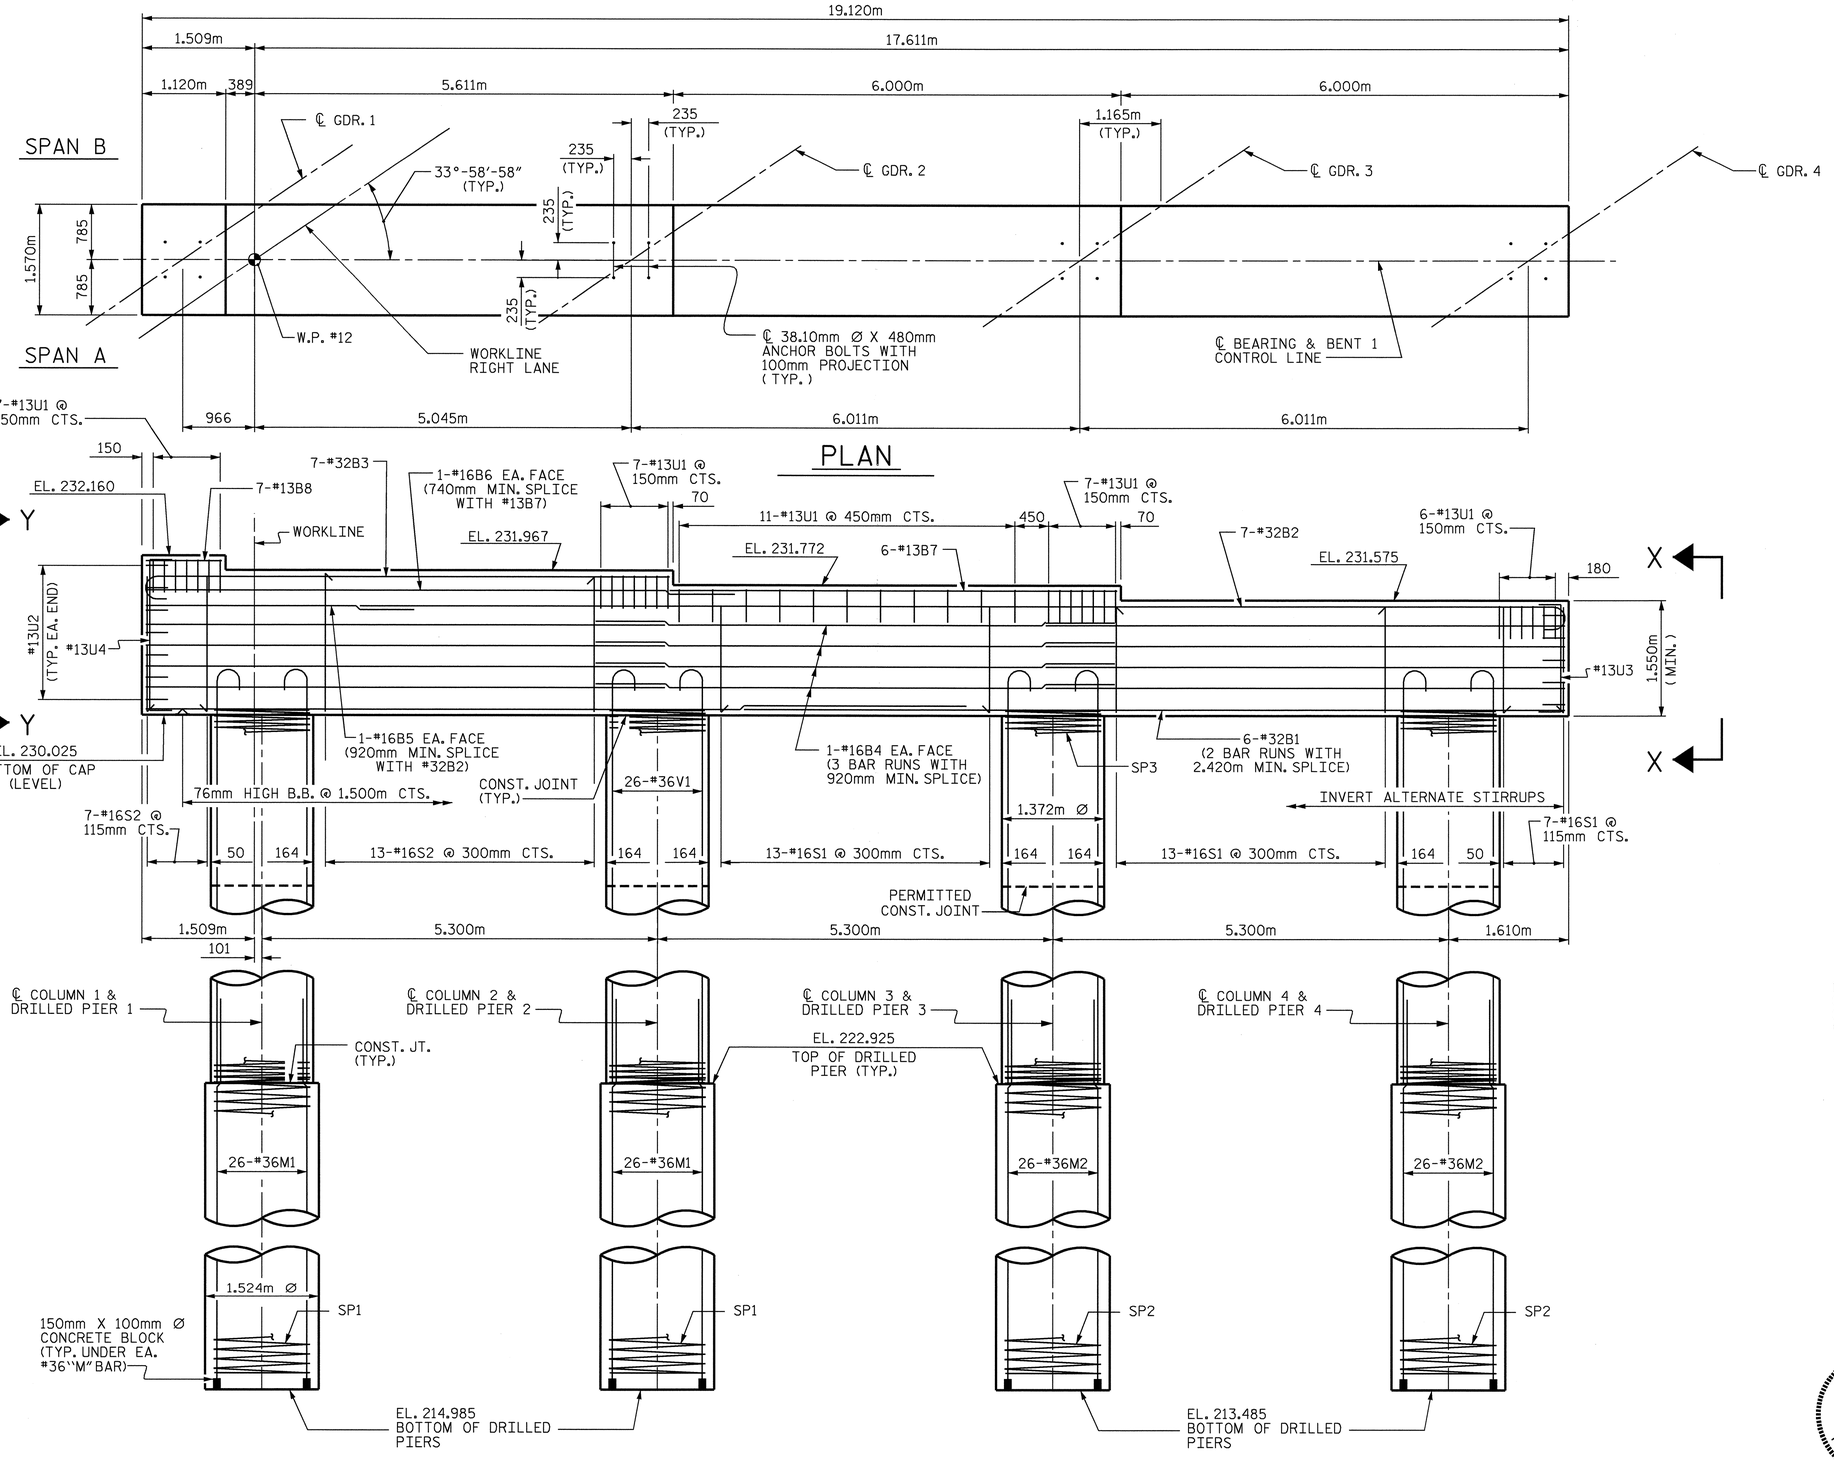

ELEVATION

(DIMENSIONS & REINFORCING STEEL ARE TYPICAL FOR EACH DRILLED PIER AND COLUMN EXCEPT AS NOTED)

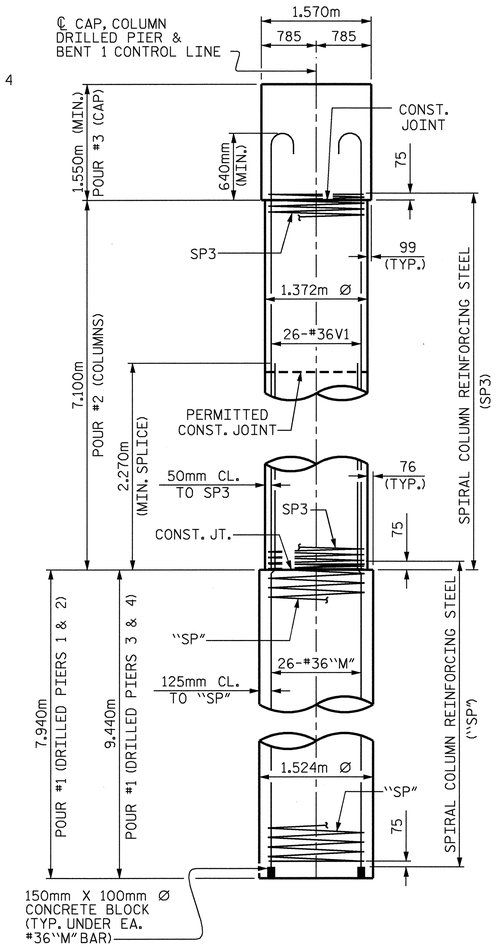

END ELEVATION

PROJECT NO. R-2206B

LINCOLN COUNTY

STATION: 123+38.105 -L-

SHEET 1 OF 2

STATE OF NORTH CAROLINA
DEPARTMENT OF TRANSPORTATION
RALEIGH

SUBSTRUCTURE
BENT 1
(RIGHT LANE)

NORTH CAROLINA PROFESSIONAL SEAL 20211 ENGINEER THOMAS G. PAYNE
8/24/04

REVISIONS						SHEET NO.
NO.	BY:	DATE:	NO.	BY:	DATE:	S-73
1			3			TOTAL SHEETS
2			4			86

STR #2

DRAWN BY : H.A. LOCKLEAR DATE : 3/30/01
CHECKED BY : M.J. OSTRISHKO DATE : 4/20/01

20-AUG-2004 16:05
W:\squadt\r2206b\FinalPlans\str2\r2206b02bt1.dgn
klayne