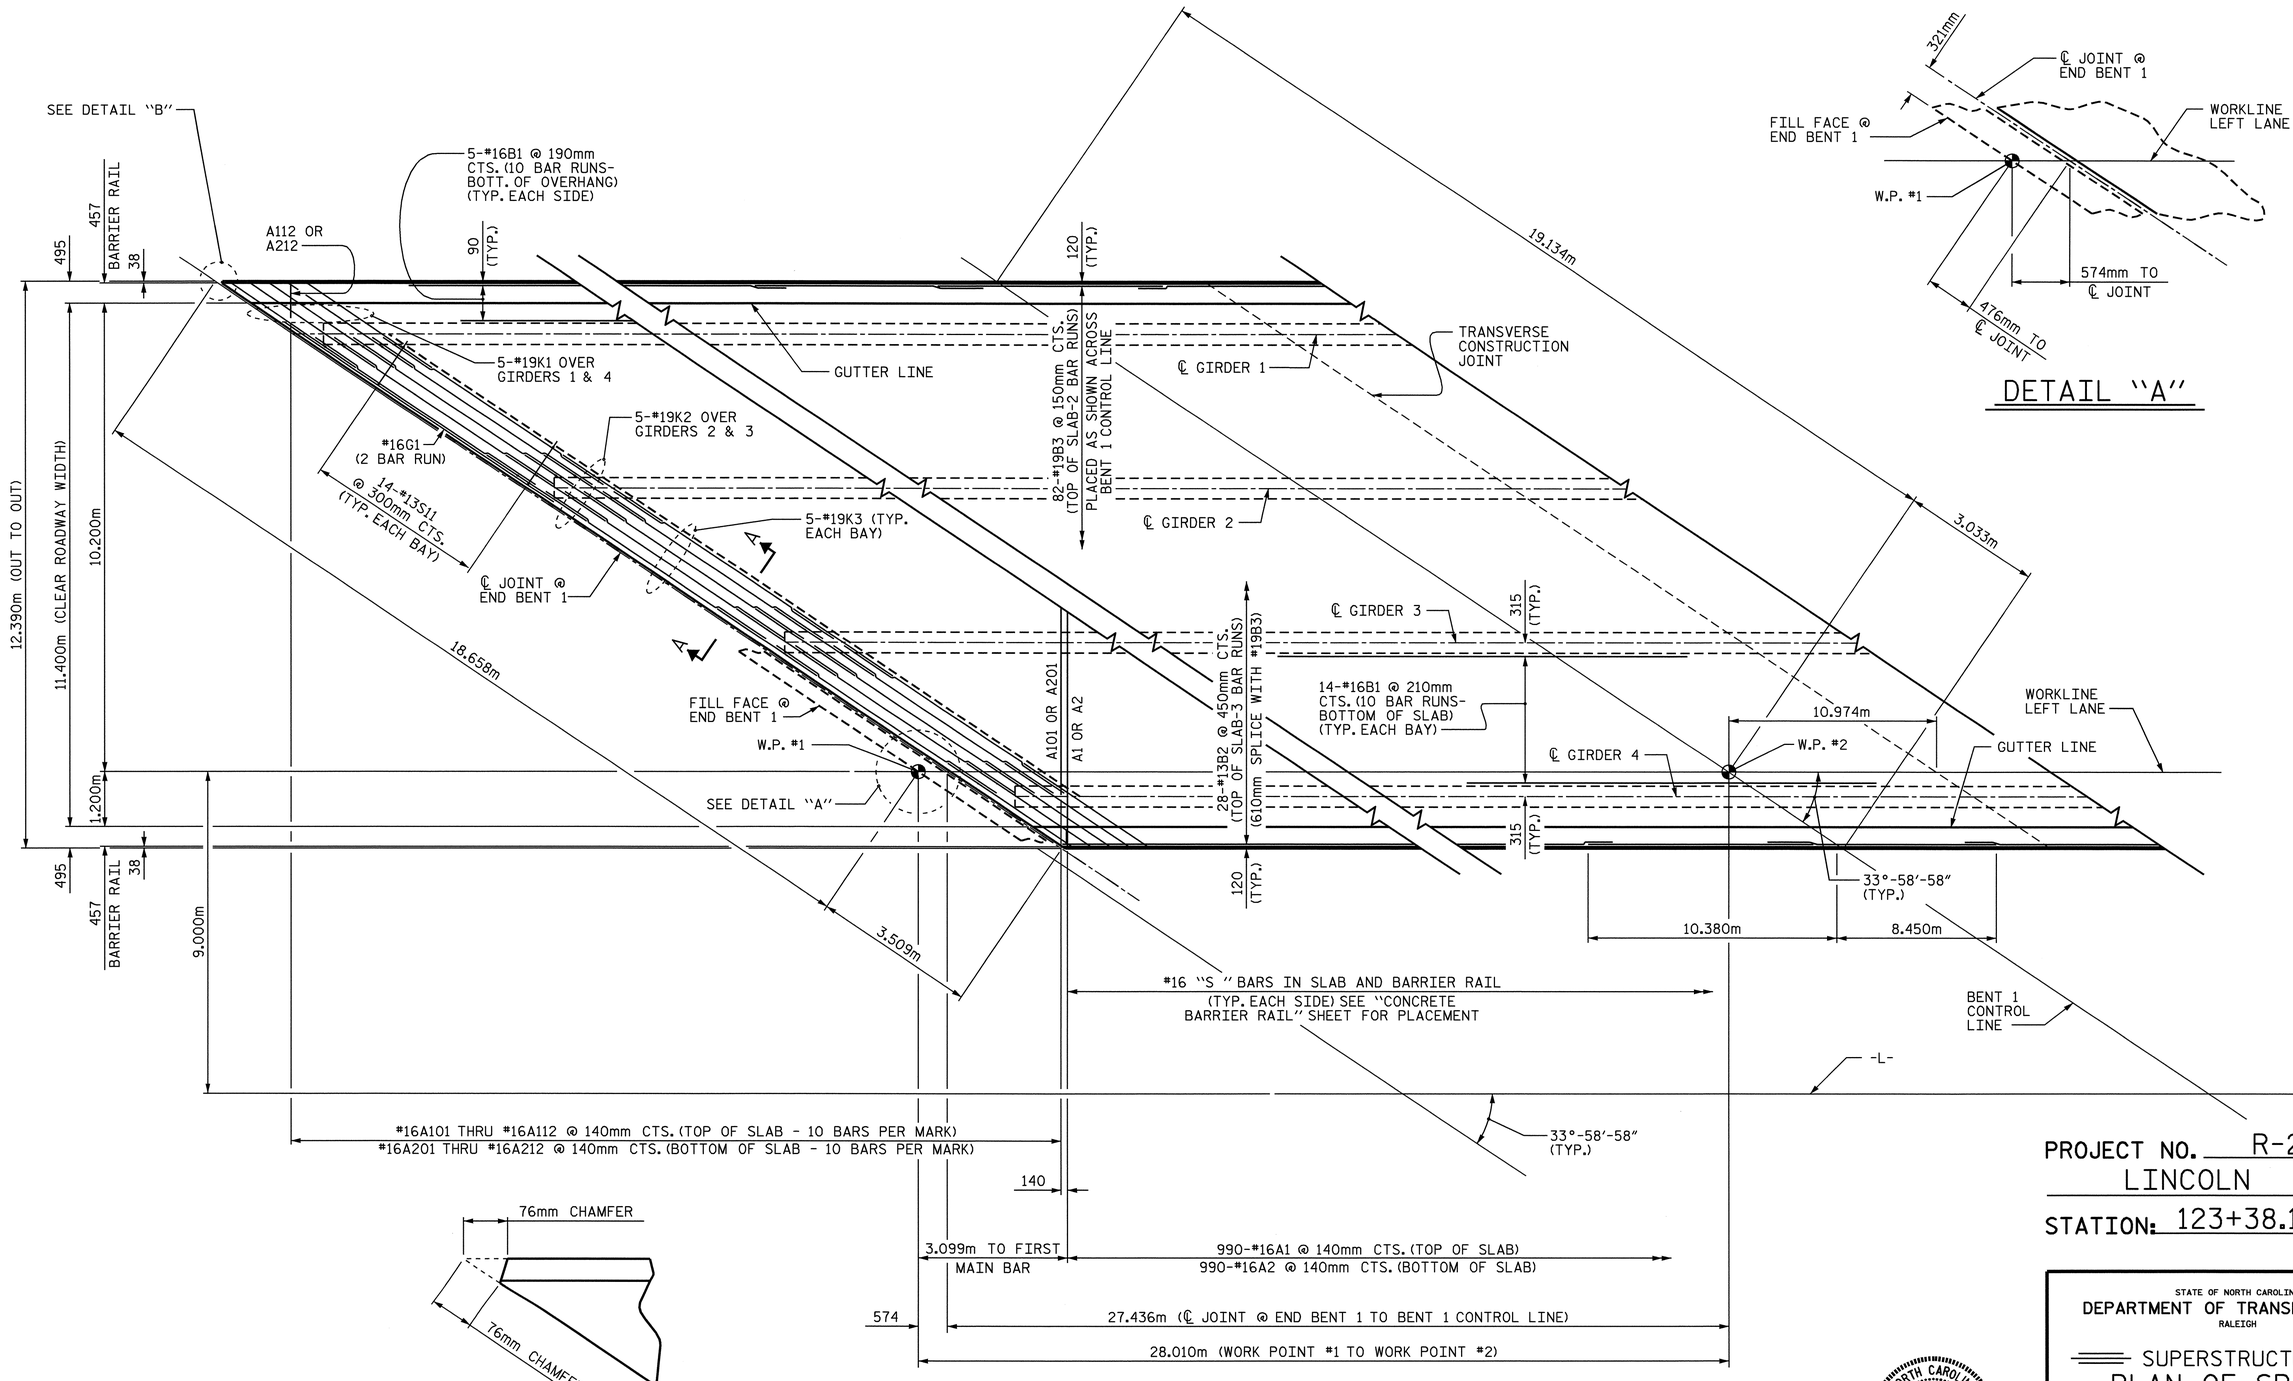

DETAIL "A"

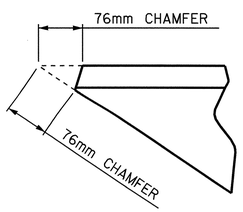

DETAIL "B"

PLAN OF SPAN A

FOR SECTION A-A & AT BENT SEE "SUPERSTRUCTURE TYPICAL SECTIONS" SHEET 2 OF 2.
FOR TRANSVERSE CONSTRUCTION JOINT DETAIL SEE SUPERSTRUCTURE BILL OF MATERIAL.

PROJECT NO. R-2206B

LINCOLN COUNTY

STATION: 123+38.105 -L-

STATE OF NORTH CAROLINA
DEPARTMENT OF TRANSPORTATION
RALEIGH

SUPERSTRUCTURE

PLAN OF SPAN A
(LEFT LANE)

REVISIONS						SHEET NO.
NO.	BY:	DATE:	NO.	BY:	DATE:	S-8
1			3			TOTAL SHEETS
2			4			86

STR. #1

NORTH CAROLINA PROFESSIONAL SEAL 20211 ENGINEER THOMAS G. PAYNE
8/23/04

DRAWN BY : M.J. OSTRISHKO DATE : 4-2-01
CHECKED BY : E.G. ALLEN DATE : 4-20-01

23-AUG-2004 10:19
W:\squadf\r2206b\Final Plans\str1\r2206b01sc.dgn
tpayne