042527

PROJECT REFERENCE NO.	SHEET NO.
R-2206B	U0-3

UTILITIES BY OTHERS

METRIC

5 0 10
SCALE

NOTE:
ALL PROPOSED UTILITY WORK SHOWN ON THIS SHEET WILL BE DONE BY OTHERS

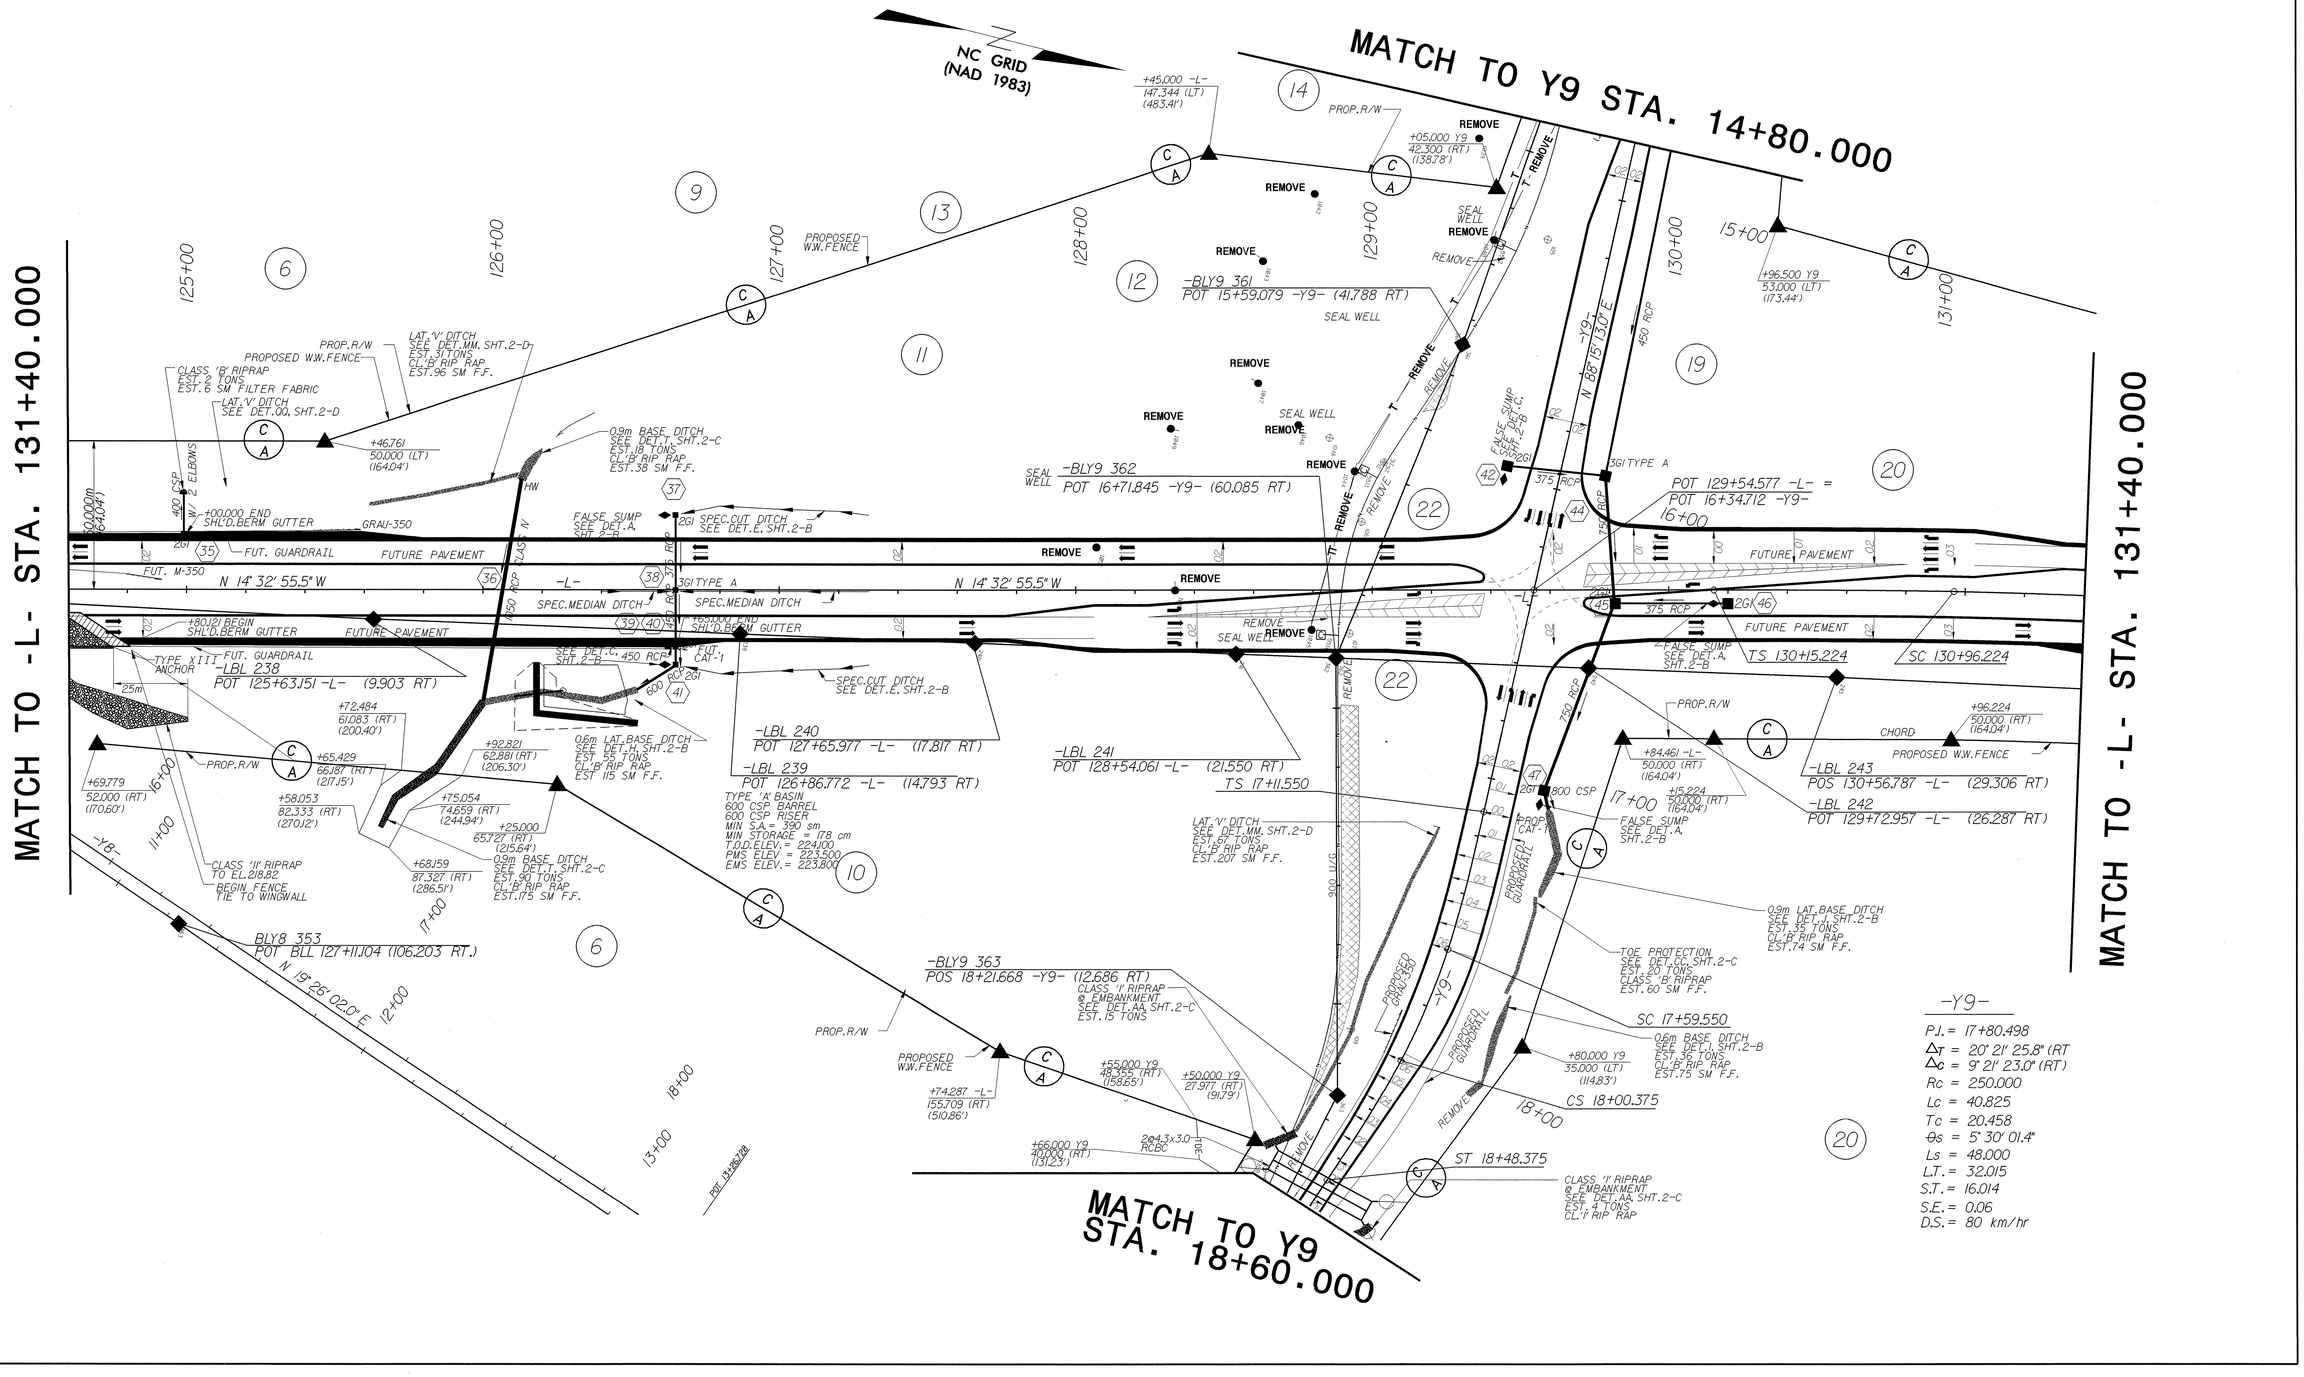

06-AUG-2001 12:27
D:\Projects\R2206b\R2206bU03.dgn
Preliminary