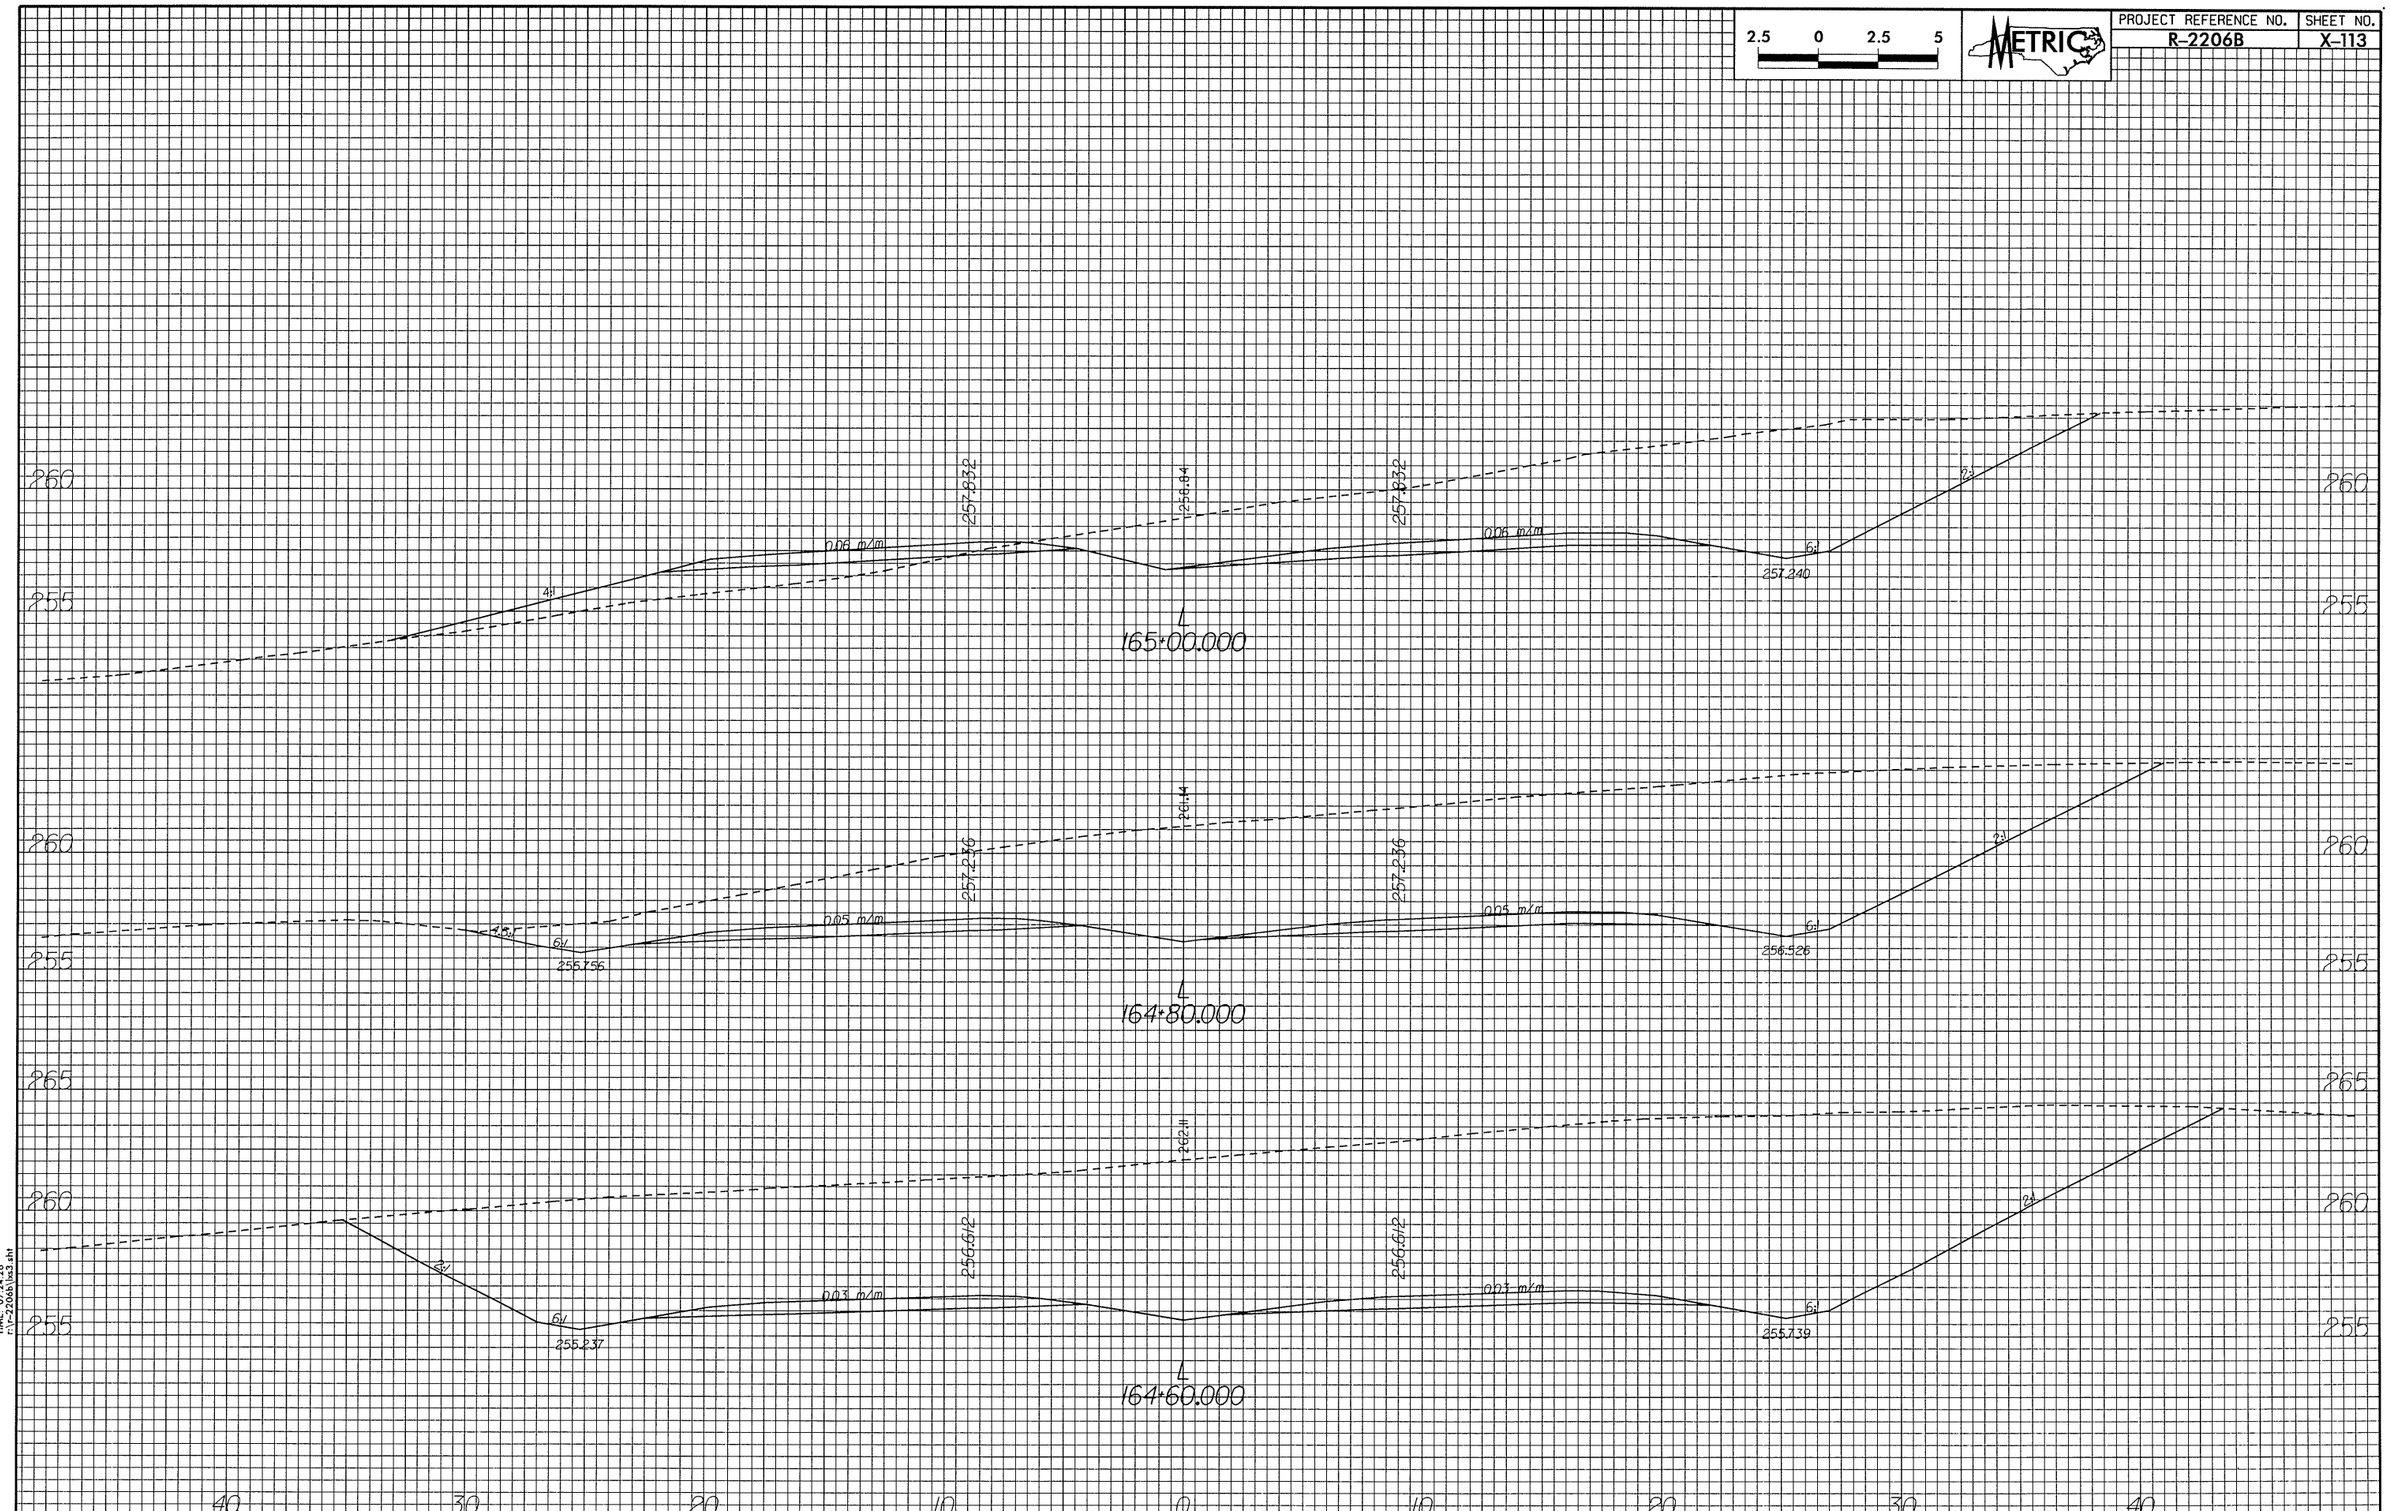PROJECT REFERENCE NO.	SHEET NO.
R-2206B	X-113