PROJECT REFERENCE NO.	SHEET NO.
R-4468A	TMS-15

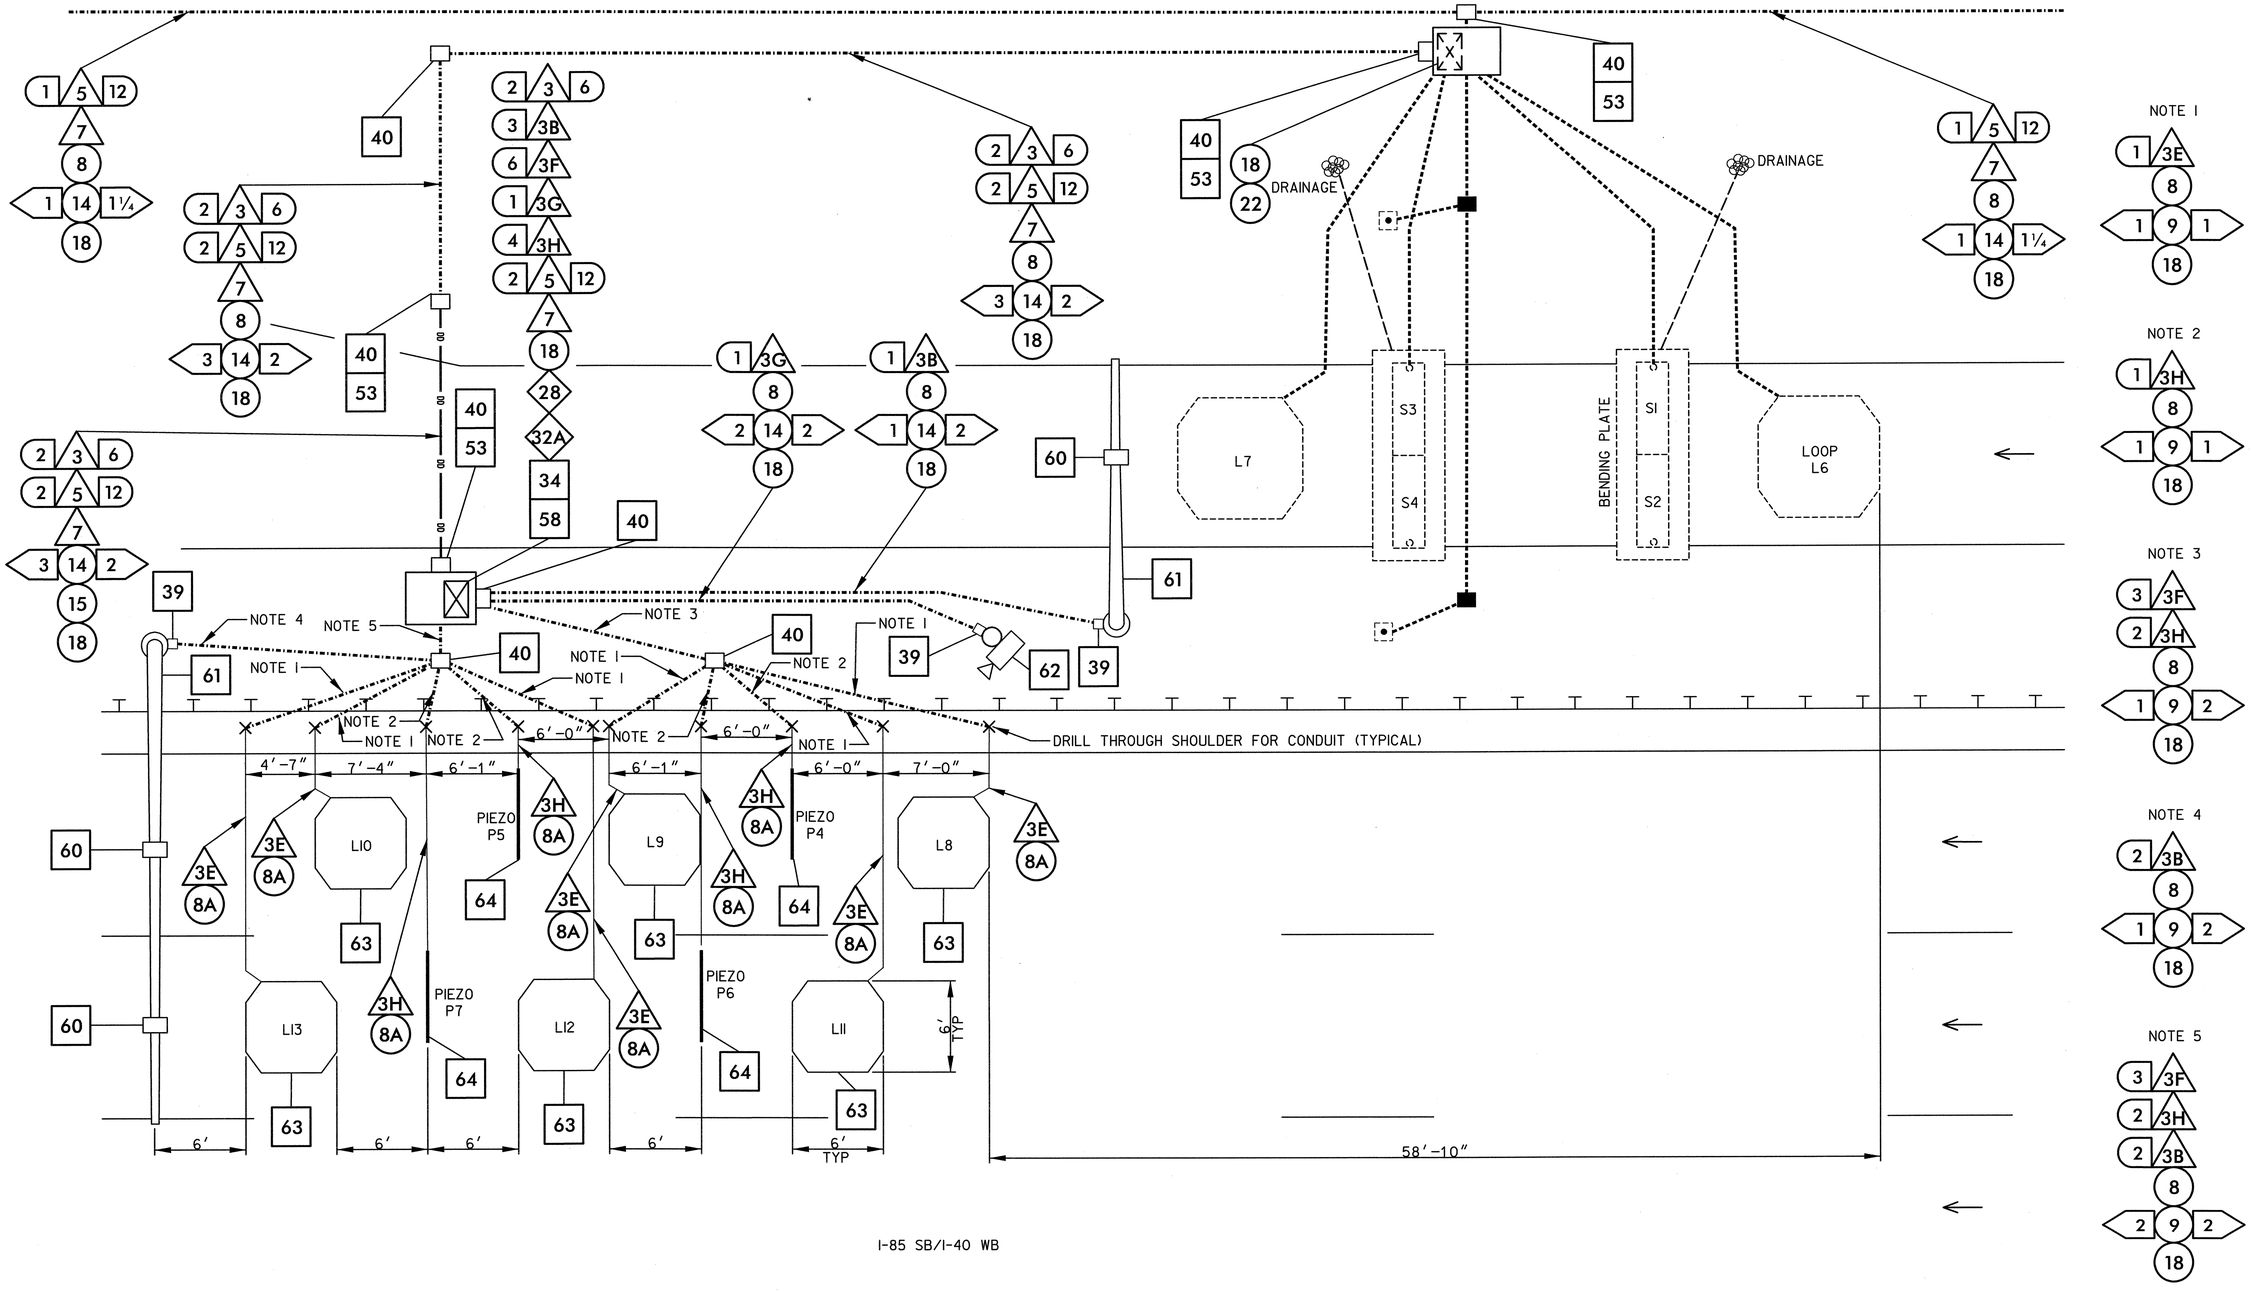

HNTB NORTH CAROLINA, P.C.
343 E. Six Forks Road, Suite 200
Raleigh, North Carolina 27609

Prepared for: Traffic Engineering and Safety Systems Branch, NORTH CAROLINA DEPARTMENT OF TRANSPORTATION, Traffic Management Systems

SCALE 0 5 1″=5′

COMPLIANCE LOCATION DETAIL

DIVISION 07 ORANGE COUNTY HILLSBOROUGH

PLAN DATE:	OCTOBER 2003	REVIEWED BY:	T. GARRETT
PREPARED BY:	T.R. TERRELL	REVIEWED BY:	H.L. WINSTEAD

REVISIONS	INIT.	DATE

SEAL
NORTH CAROLINA PROFESSIONAL SEAL 07983 ENGINEER HARVEY L. WINSTEAD, JR.
SIGNATURE 9/14/04 DATE
CADD FILE NAME tms-15.dgn