STATE	PROJECT NO.	SHEET NO.	TOTAL SHTS.
N.C.	R-4468A	SIGN 12	
F. A. PROJECT NO.			
PROJECT ID. NO.	34632.3.1		

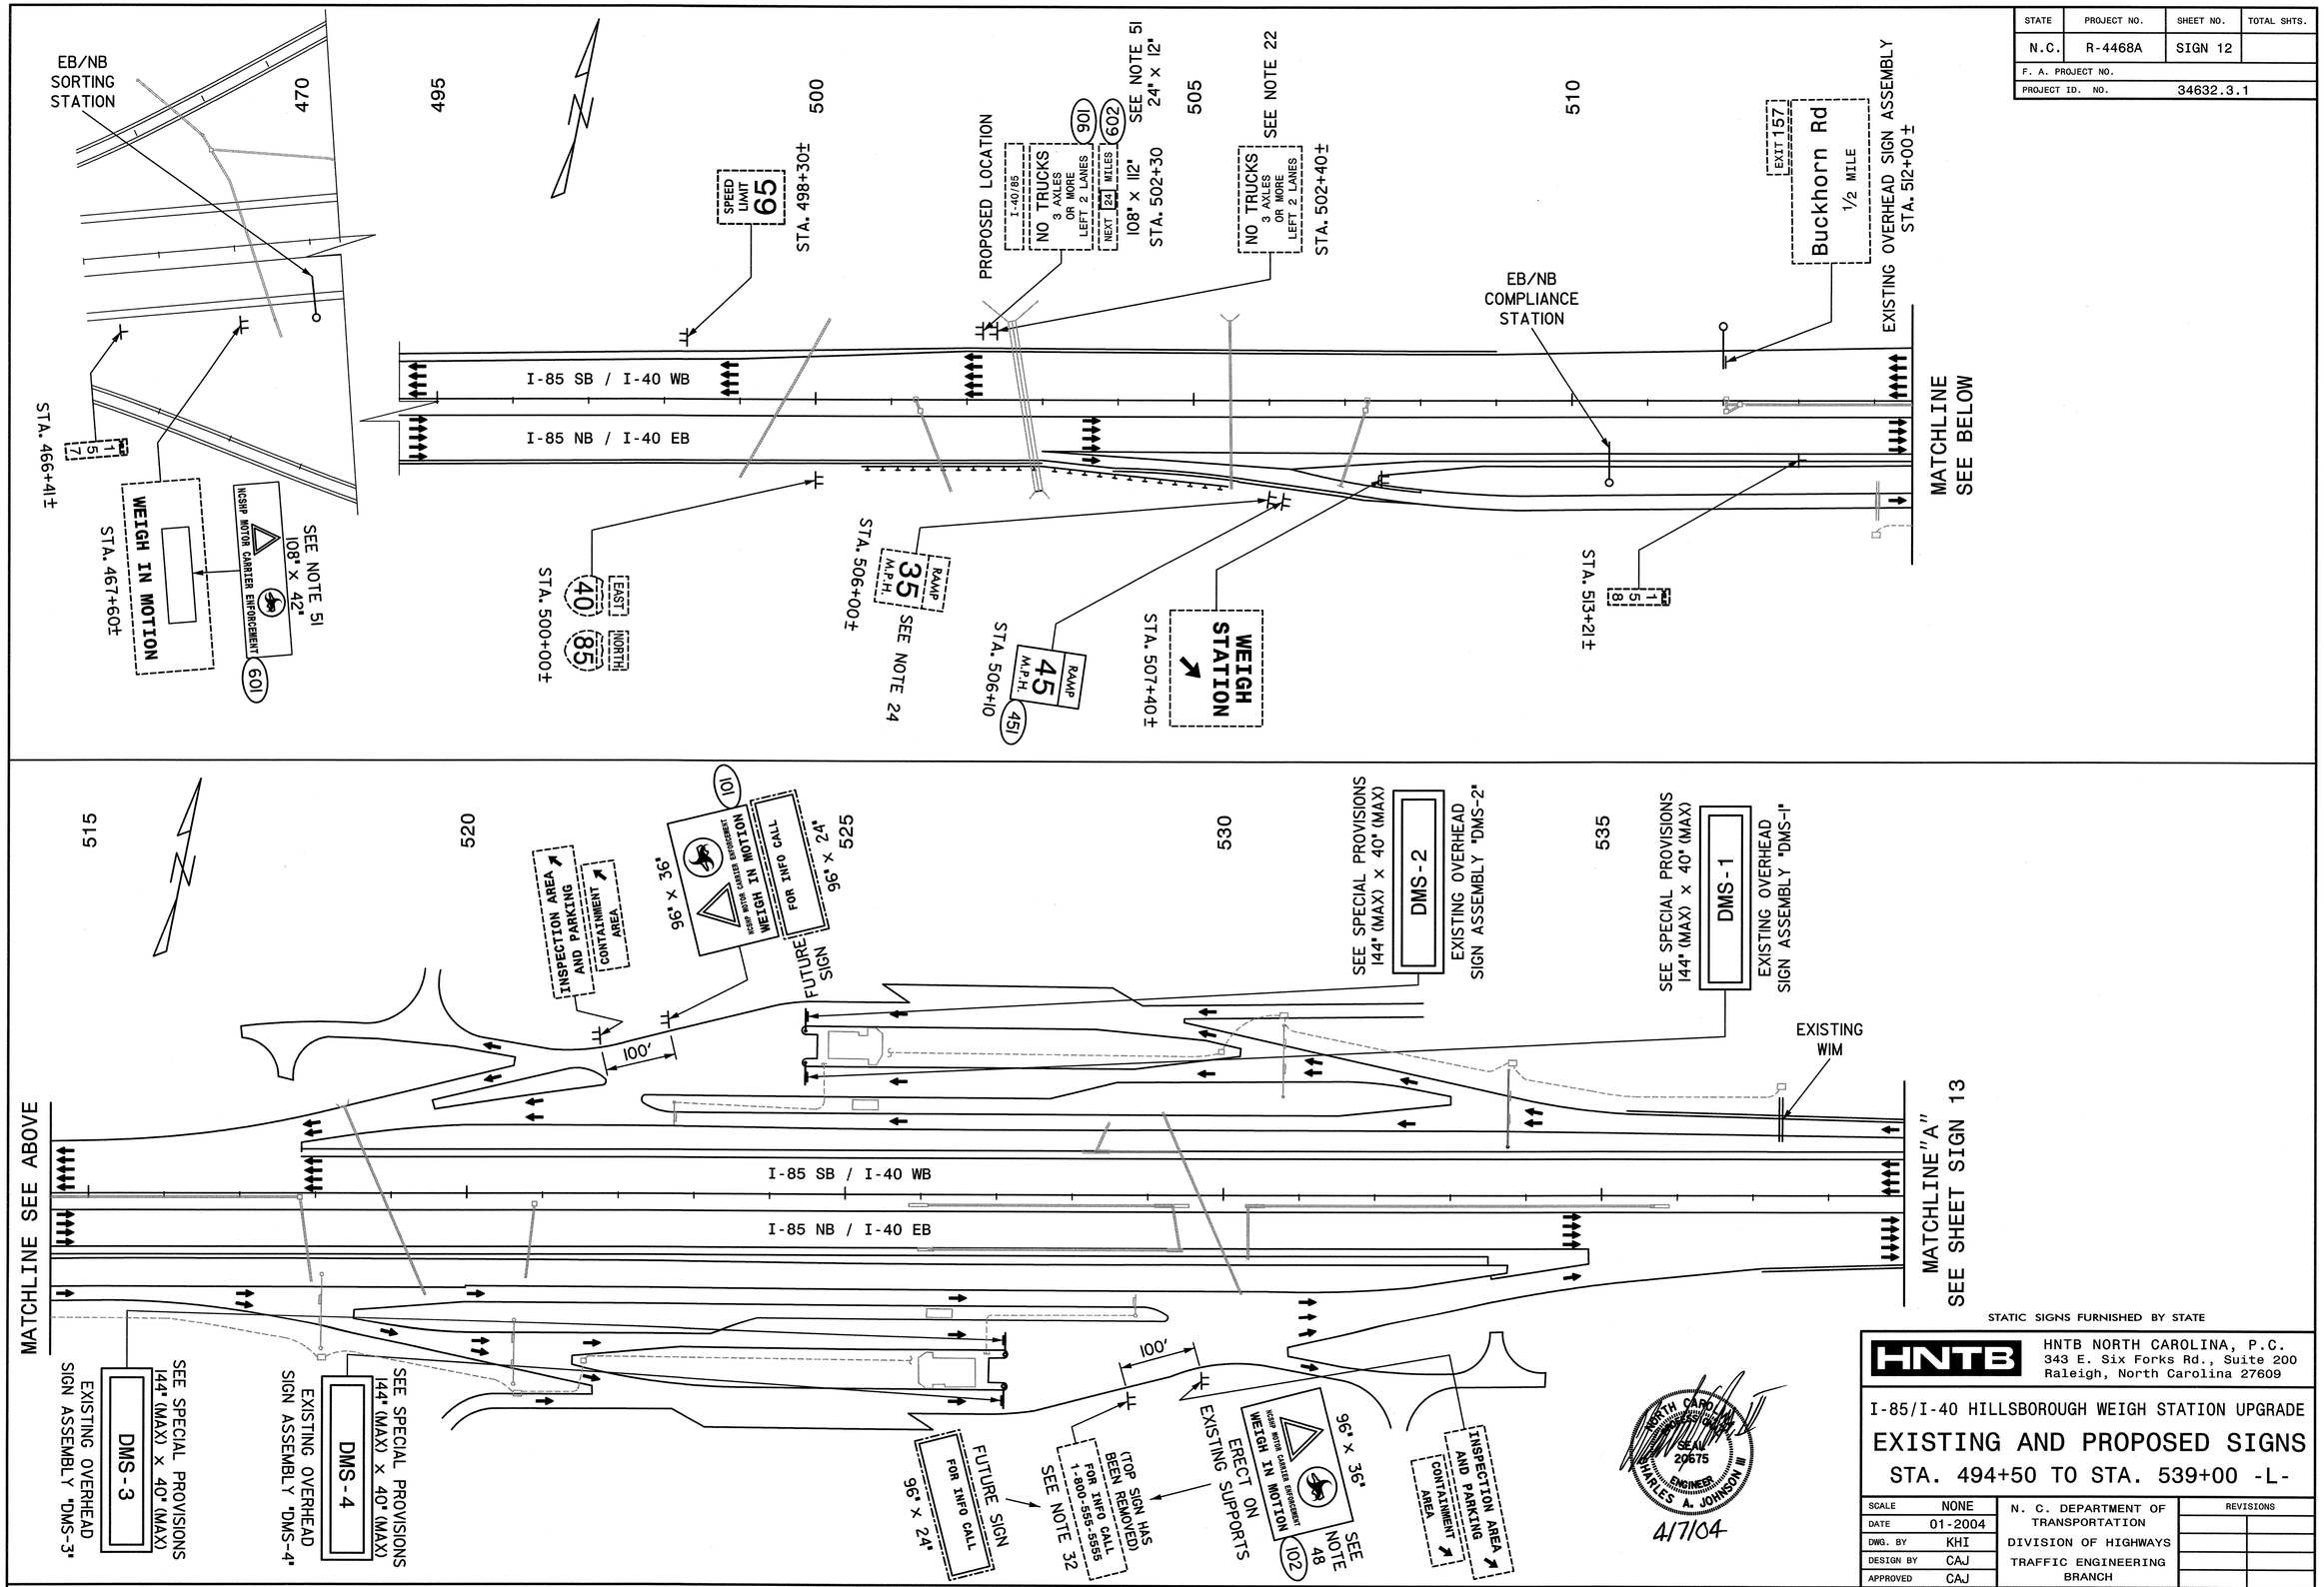

STATIC SIGNS FURNISHED BY STATE

HNTB NORTH CAROLINA, P.C.
343 E. Six Forks Rd., Suite 200
Raleigh, North Carolina 27609

I-85/I-40 HILLSBOROUGH WEIGH STATION UPGRADE

EXISTING AND PROPOSED SIGNS

STA. 494+50 TO STA. 539+00 -L-

NORTH CAROLINA PROFESSIONAL ENGINEER SEAL 20675 CHARLES A. JOHNSON III

4/7/04

SCALE	NONE
DATE	01-2004
DWG. BY	KHI
DESIGN BY	CAJ
APPROVED	CAJ

N. C. DEPARTMENT OF TRANSPORTATION
DIVISION OF HIGHWAYS
TRAFFIC ENGINEERING BRANCH

REVISIONS	