METRIC	PROJECT REFERENCE NO.	SHEET NO.
5 0 10	R-0513A	8
CONST.REV.	R /W SHEET NO.	
R /W REV.	ROADWAY DESIGN ENGINEER	HYDRAULICS ENGINEER

ROADWAY DESIGN ENGINEER: NORTH CAROLINA PROFESSIONAL SEAL 25873 ENGINEER GARY R. LOVERING 9-27-04

HYDRAULICS ENGINEER: NORTH CAROLINA PROFESSIONAL SEAL 20754 ENGINEER T. STEPHENS, JR. 9-29-04

TGS Engineers
975 Walnut Street, Suite 141
Cary, NC 27511

8/17/99

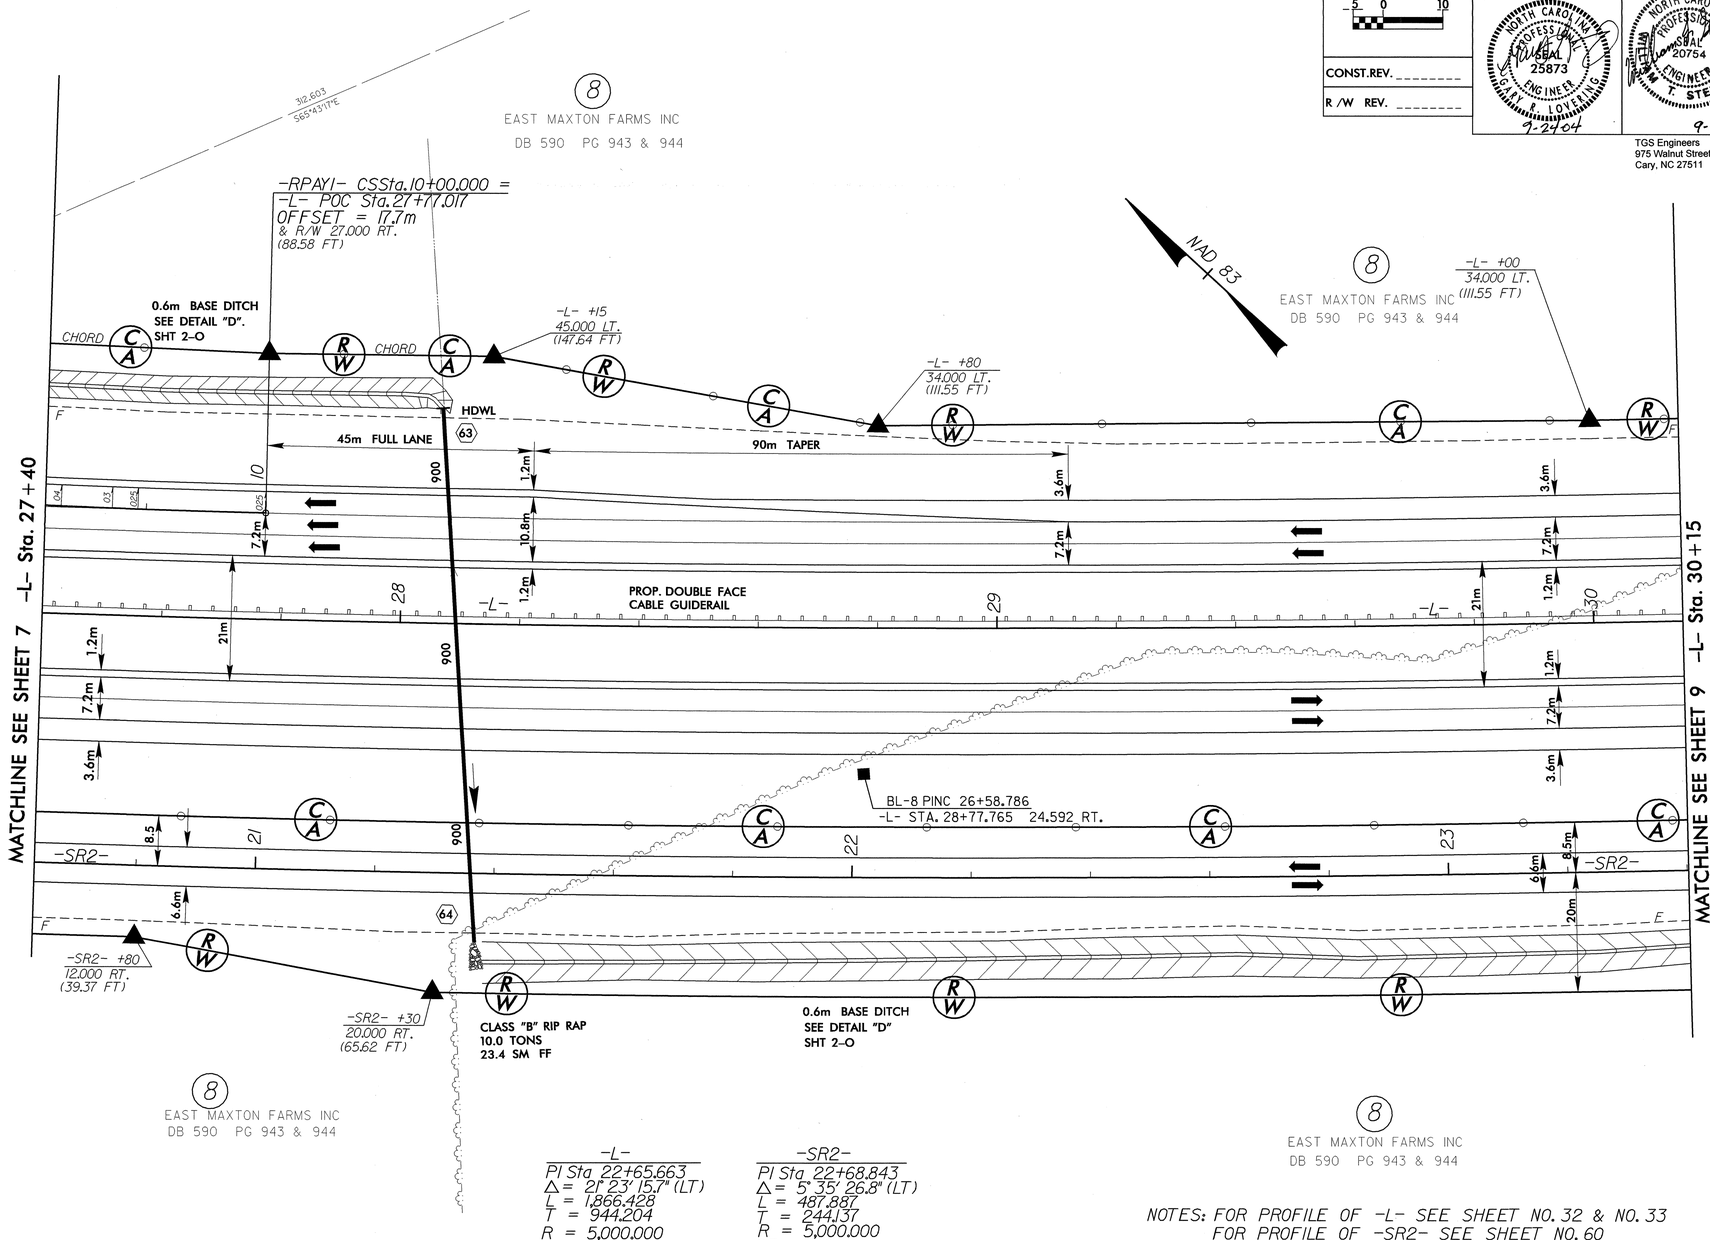

-L-	-SR2-
PI Sta 22+65.663	PI Sta 22+68.843
Δ = 21° 23' 15.7" (LT)	Δ = 5° 35' 26.8" (LT)
L = 1,866.428	L = 487.887
T = 944.204	T = 244.137
R = 5,000.000	R = 5,000.000
SE = NC	SE = NC

NOTES: FOR PROFILE OF -L- SEE SHEET NO. 32 & NO. 33
FOR PROFILE OF -SR2- SEE SHEET NO. 60
FOR PROFILE OF -RPAY1- SEE SHEET NO. 43
FOR DRAINAGE DITCH DETAILS SEE SHEET 2-O

08-JUL-2004 15:07
C:\Pro\v16\sta\8\8m7165.plt
mcleod
All R0187165