PROJECT REFERENCE NO.	SHEET NO.
R-0513A	EC-53/CONST.29
R /W SHEET NO.	
ROADWAY DESIGN ENGINEER	HYDRAULICS ENGINEER

METRIC

5 0 10

CONST.REV.

R /W REV.

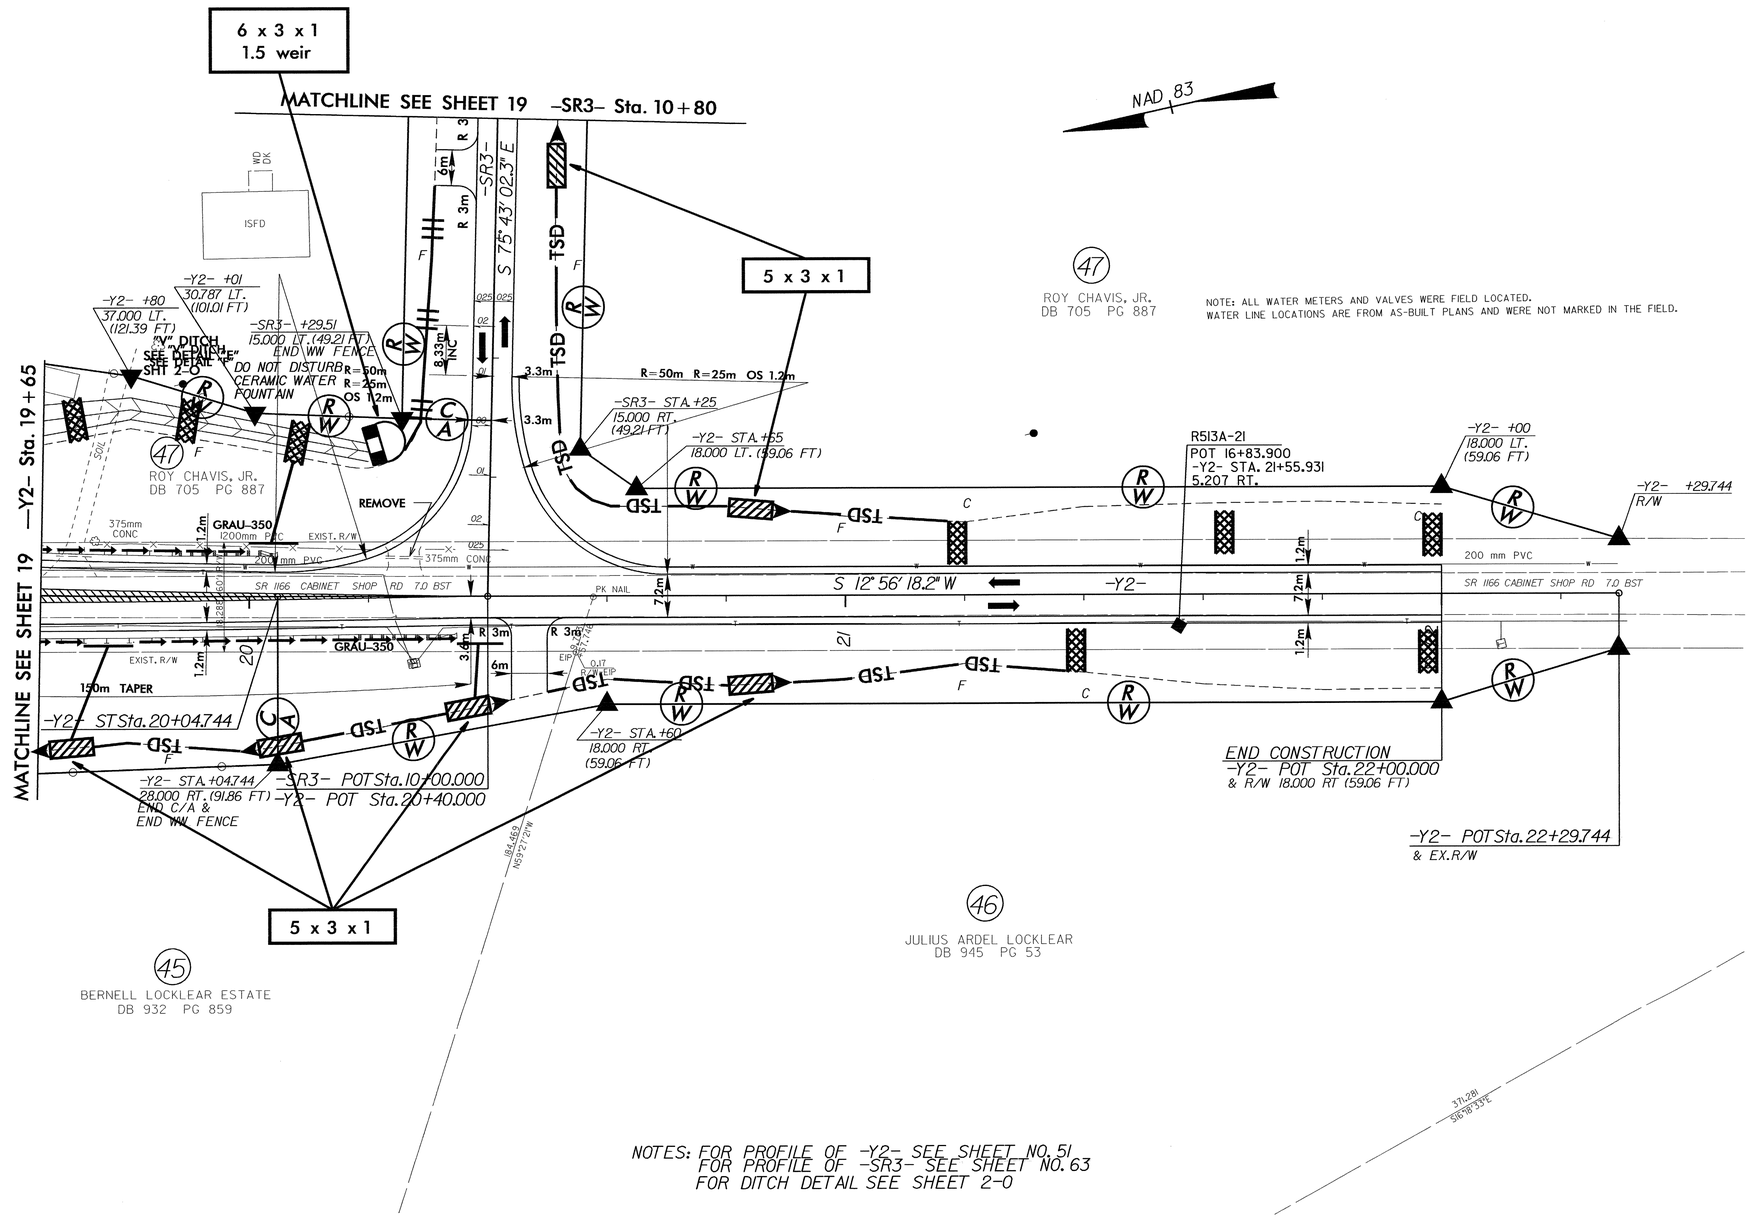

NOTES: FOR PROFILE OF -Y2- SEE SHEET NO. 5I
FOR PROFILE OF -SR3- SEE SHEET NO. 63
FOR DITCH DETAIL SEE SHEET 2-O

8/17/99

mlaugsch AT