PROJECT REFERENCE NO.	SHEET NO.
R-0513A	EC-38/CONST.13
R/W SHEET NO.	
ROADWAY DESIGN ENGINEER	HYDRAULICS ENGINEER

METRIC

5 0 10

CONST.REV.

R/W REV.

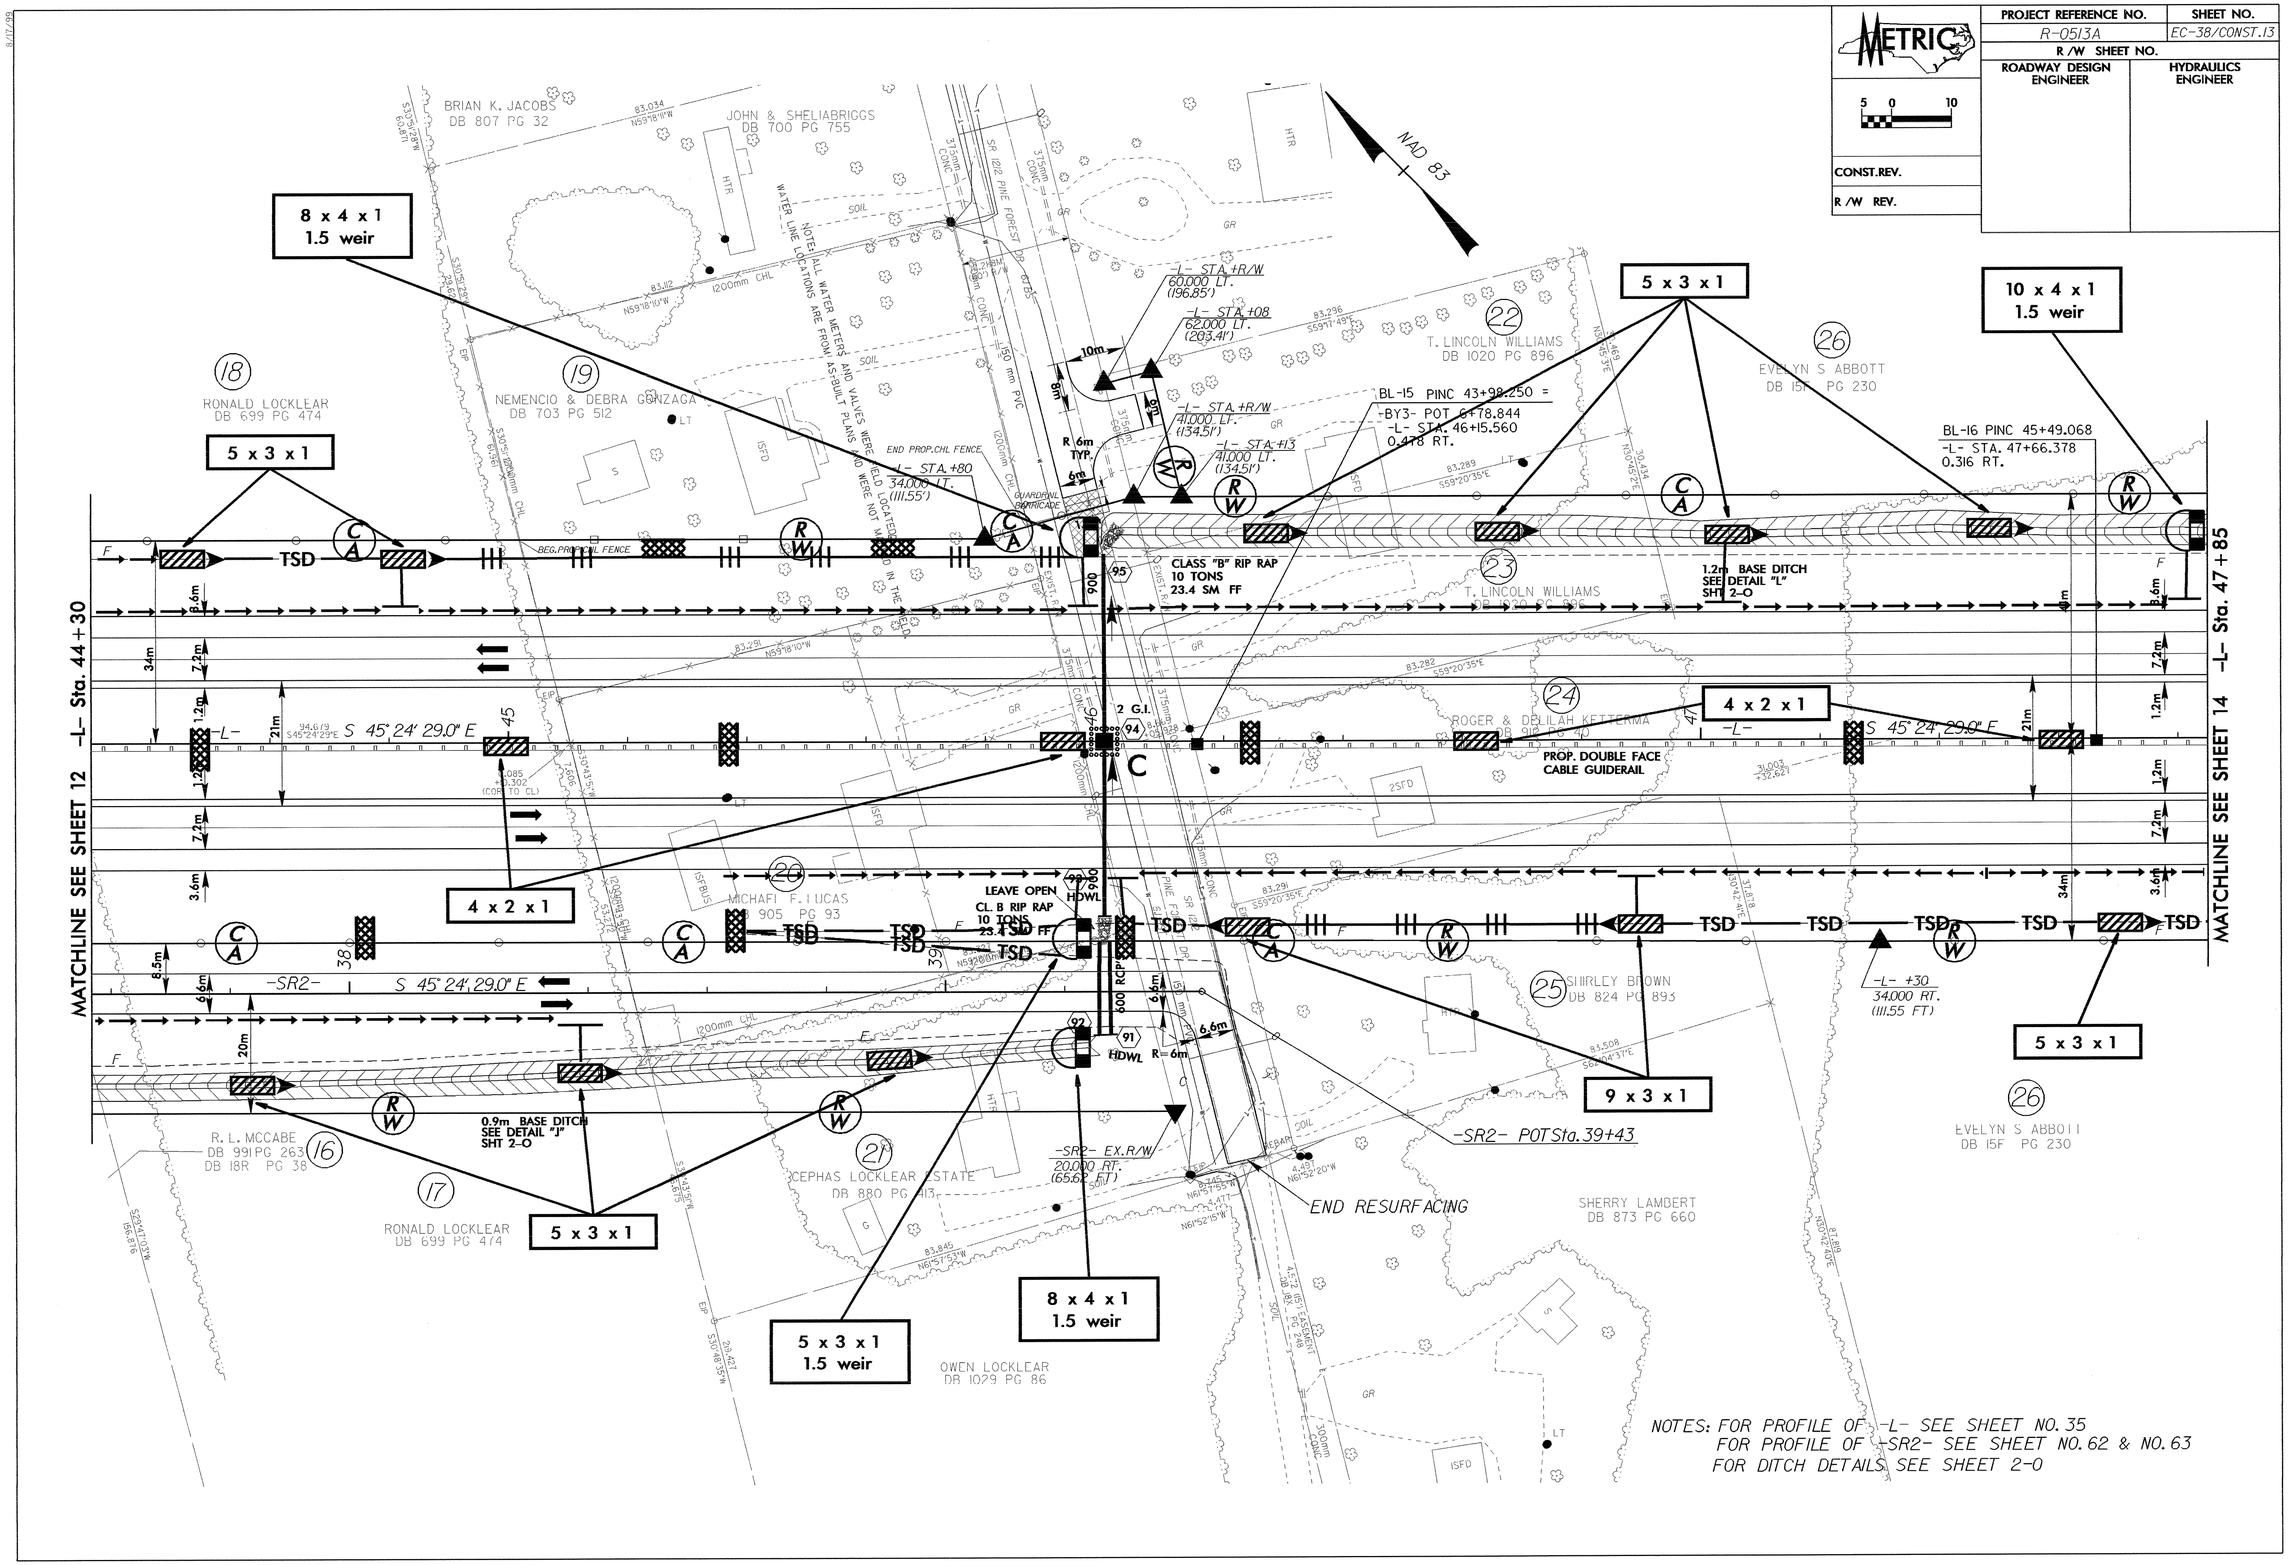

NOTES: FOR PROFILE OF -L- SEE SHEET NO. 35
FOR PROFILE OF -SR2- SEE SHEET NO. 62 & NO. 63
FOR DITCH DETAILS SEE SHEET 2-O