AREA I, US 74

PROJ. REFERENCE NO.	SHEET NO.
R-0513A	TCP-27

METRIC

TYPE III BARRICADE(S)

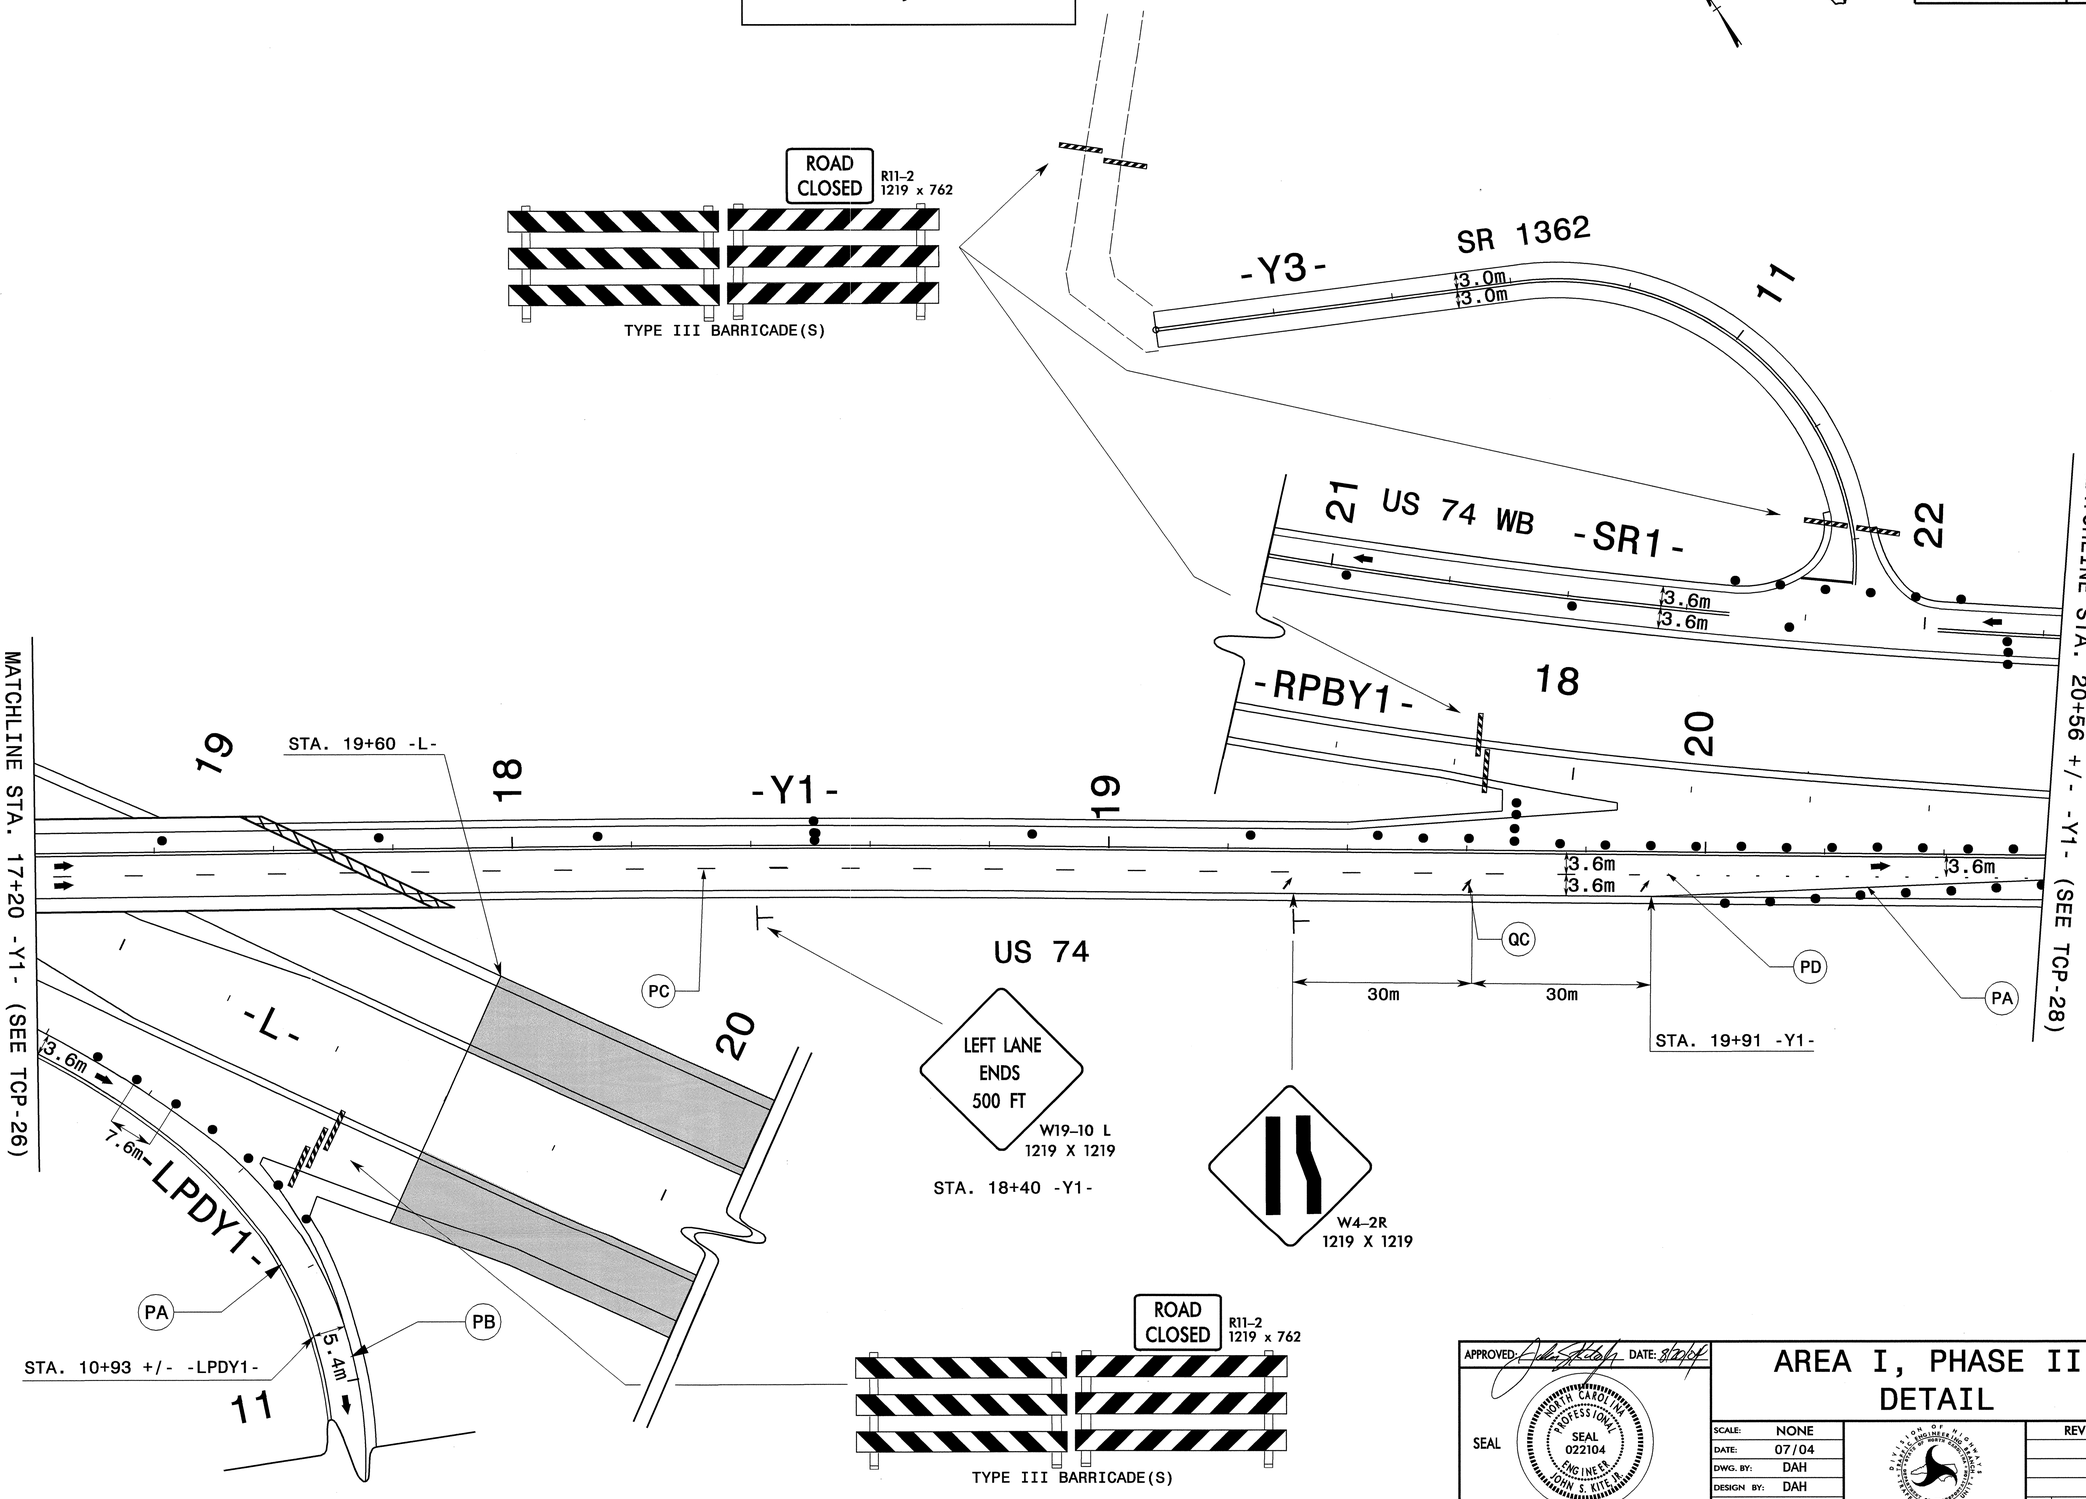

TYPE III BARRICADE(S)

APPROVED: DATE: 8/30/04

SEAL

NORTH CAROLINA PROFESSIONAL SEAL 022104 ENGINEER JOHN S. KITE, JR.

AREA I, PHASE III DETAIL

SCALE:	NONE
DATE:	07/04
DWG. BY:	DAH
DESIGN BY:	DAH
REVIEWED BY:	JDK

DIVISION OF HIGHWAYS TRAFFIC ENGINEERING BRANCH TRAFFIC CONTROL

REVISIONS

CADD FILE

20-AUG-2004 10:18
T:\TCP\Phase3\R0513A_TC_Tcp27_PHIII.dgn
dhoyes AT TETC0922P2