PROJECT REFERENCE NO.	SHEET NO.
R-0513A	U0-9

UTILITIES BY OTHERS

METRIC

5 0 10
SCALE

NOTE:
ALL PROPOSED UTILITY WORK SHOWN ON THIS SHEET WILL BE DONE BY OTHERS

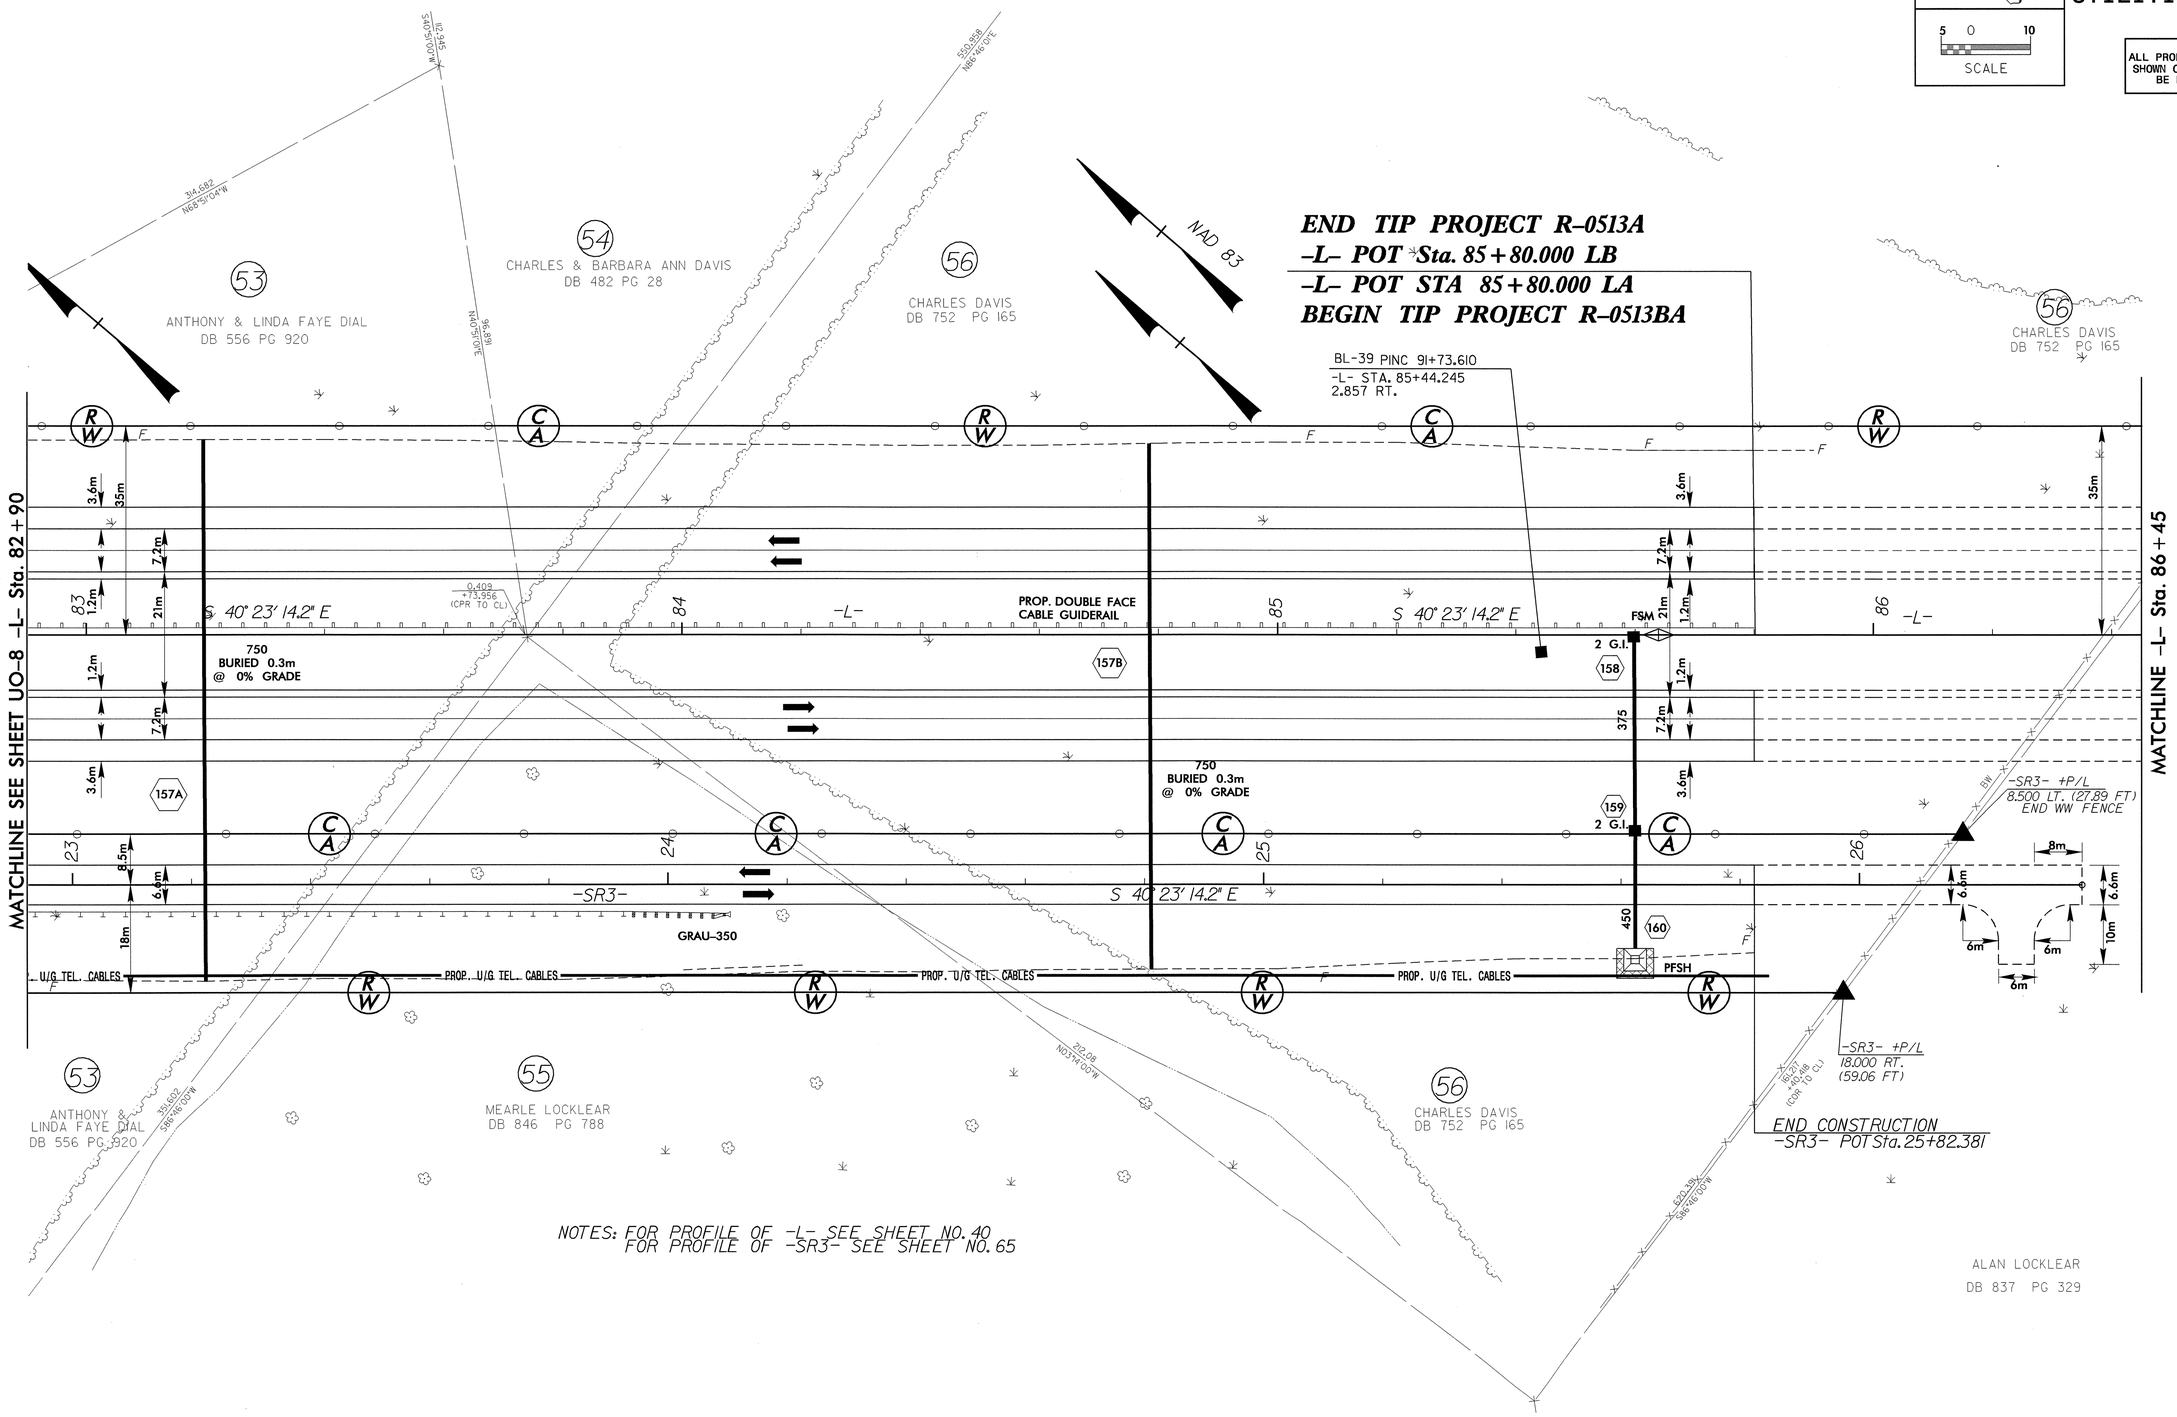

NOTES: FOR PROFILE OF -L- SEE SHEET NO. 40
FOR PROFILE OF -SR3- SEE SHEET NO. 65

16-JUN-2004 08:21
D:\Proj\R0513a\U09-0513as23.psh
sgodbold AT DS214555