PROJECT REFERENCE NO.	SHEET NO.
R-0513BA	EC-45/CONST.18
R /W SHEET NO.	
ROADWAY DESIGN ENGINEER	HYDRAULICS ENGINEER

METRIC

5 0 10

CONST.REV.

R /W REV.

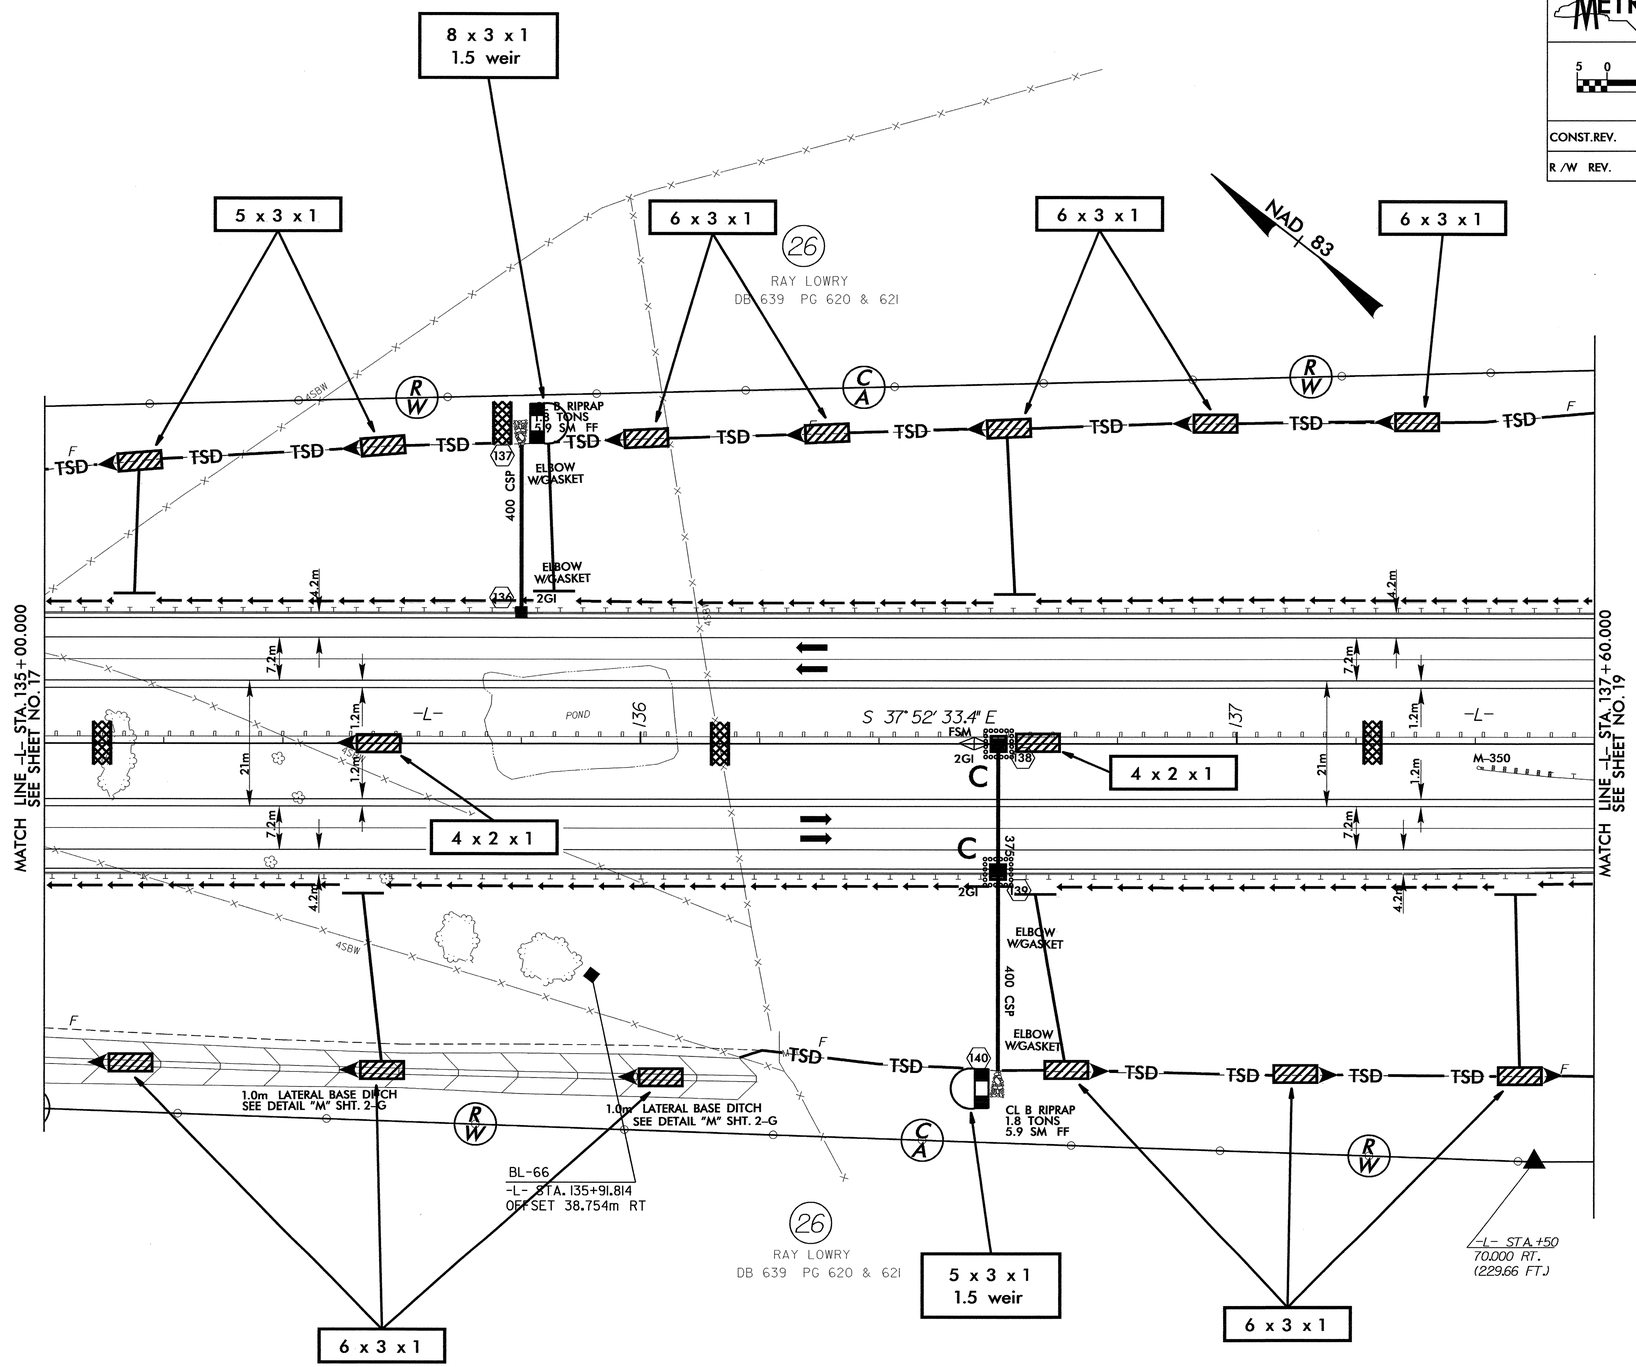

NOTE: FOR PROFILE OF -L-, SEE SHEET NO.33 & NO.34