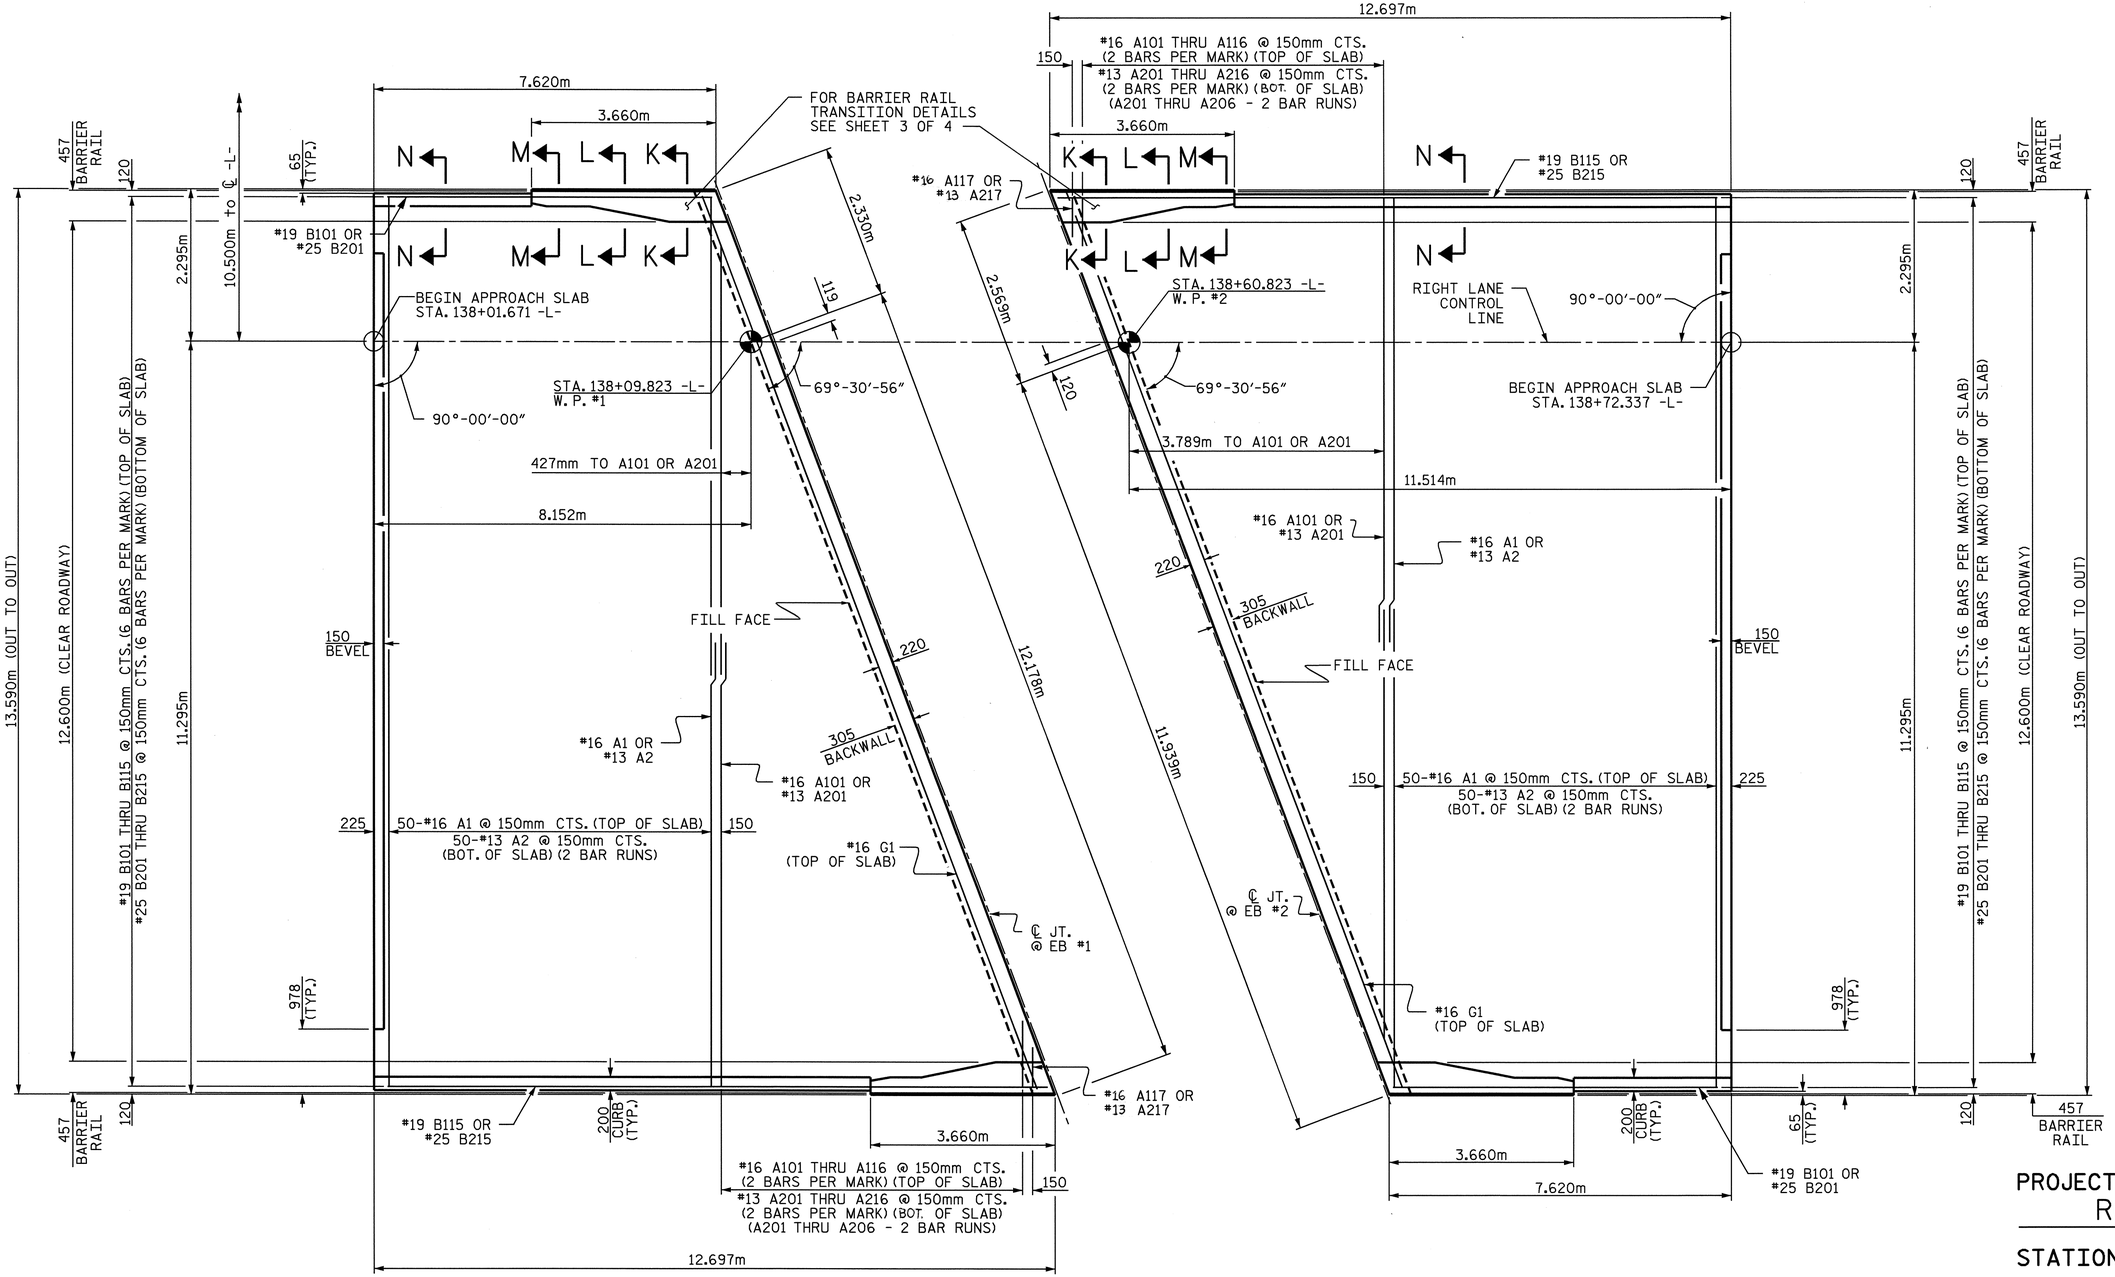

#13 A2 & A201 THRU A206 MIN. SPLICE LENGTH = 540mm

AT END BENT 1

AT END BENT 2

PLAN

PROJECT NO. R-513BA
ROBESON COUNTY
STATION: 138+30.800 -L-

SHEET 1 OF 4

STATE OF NORTH CAROLINA
DEPARTMENT OF TRANSPORTATION
RALEIGH

BRIDGE APPROACH SLAB WITH BARRIER RAIL

NORTH CAROLINA PROFESSIONAL SEAL 21545 ENGINEER STEVEN L. WANCE

08/20/04

REVISIONS						SHEET NO.
NO.	BY:	DATE:	NO.	BY:	DATE:	S-169
1			3			TOTAL SHEETS
2			4			172

DRAWN BY : W.K. FISCHER DATE : 4/8/04
CHECKED BY : S. WANCE DATE : 5/25/04

27-MAY-2004 14:39
W:\SquadM\r0513ba\str4\wkfischer\Microstation\R-513BA_sd_AS_04.dgn
wkfischer

STR #4