PROJECT REFERENCE NO.	SHEET NO.
R-0513BA	21
R/W SHEET NO.	
ROADWAY DESIGN ENGINEER	HYDRAULICS ENGINEER

METRIC

5 0 10

CONST.REV.

R/W REV.

PRELIMINARY PLANS
DO NOT USE FOR CONSTRUCTION
INCOMPLETE PLANS
DO NOT USE FOR R/W ACQUISITION

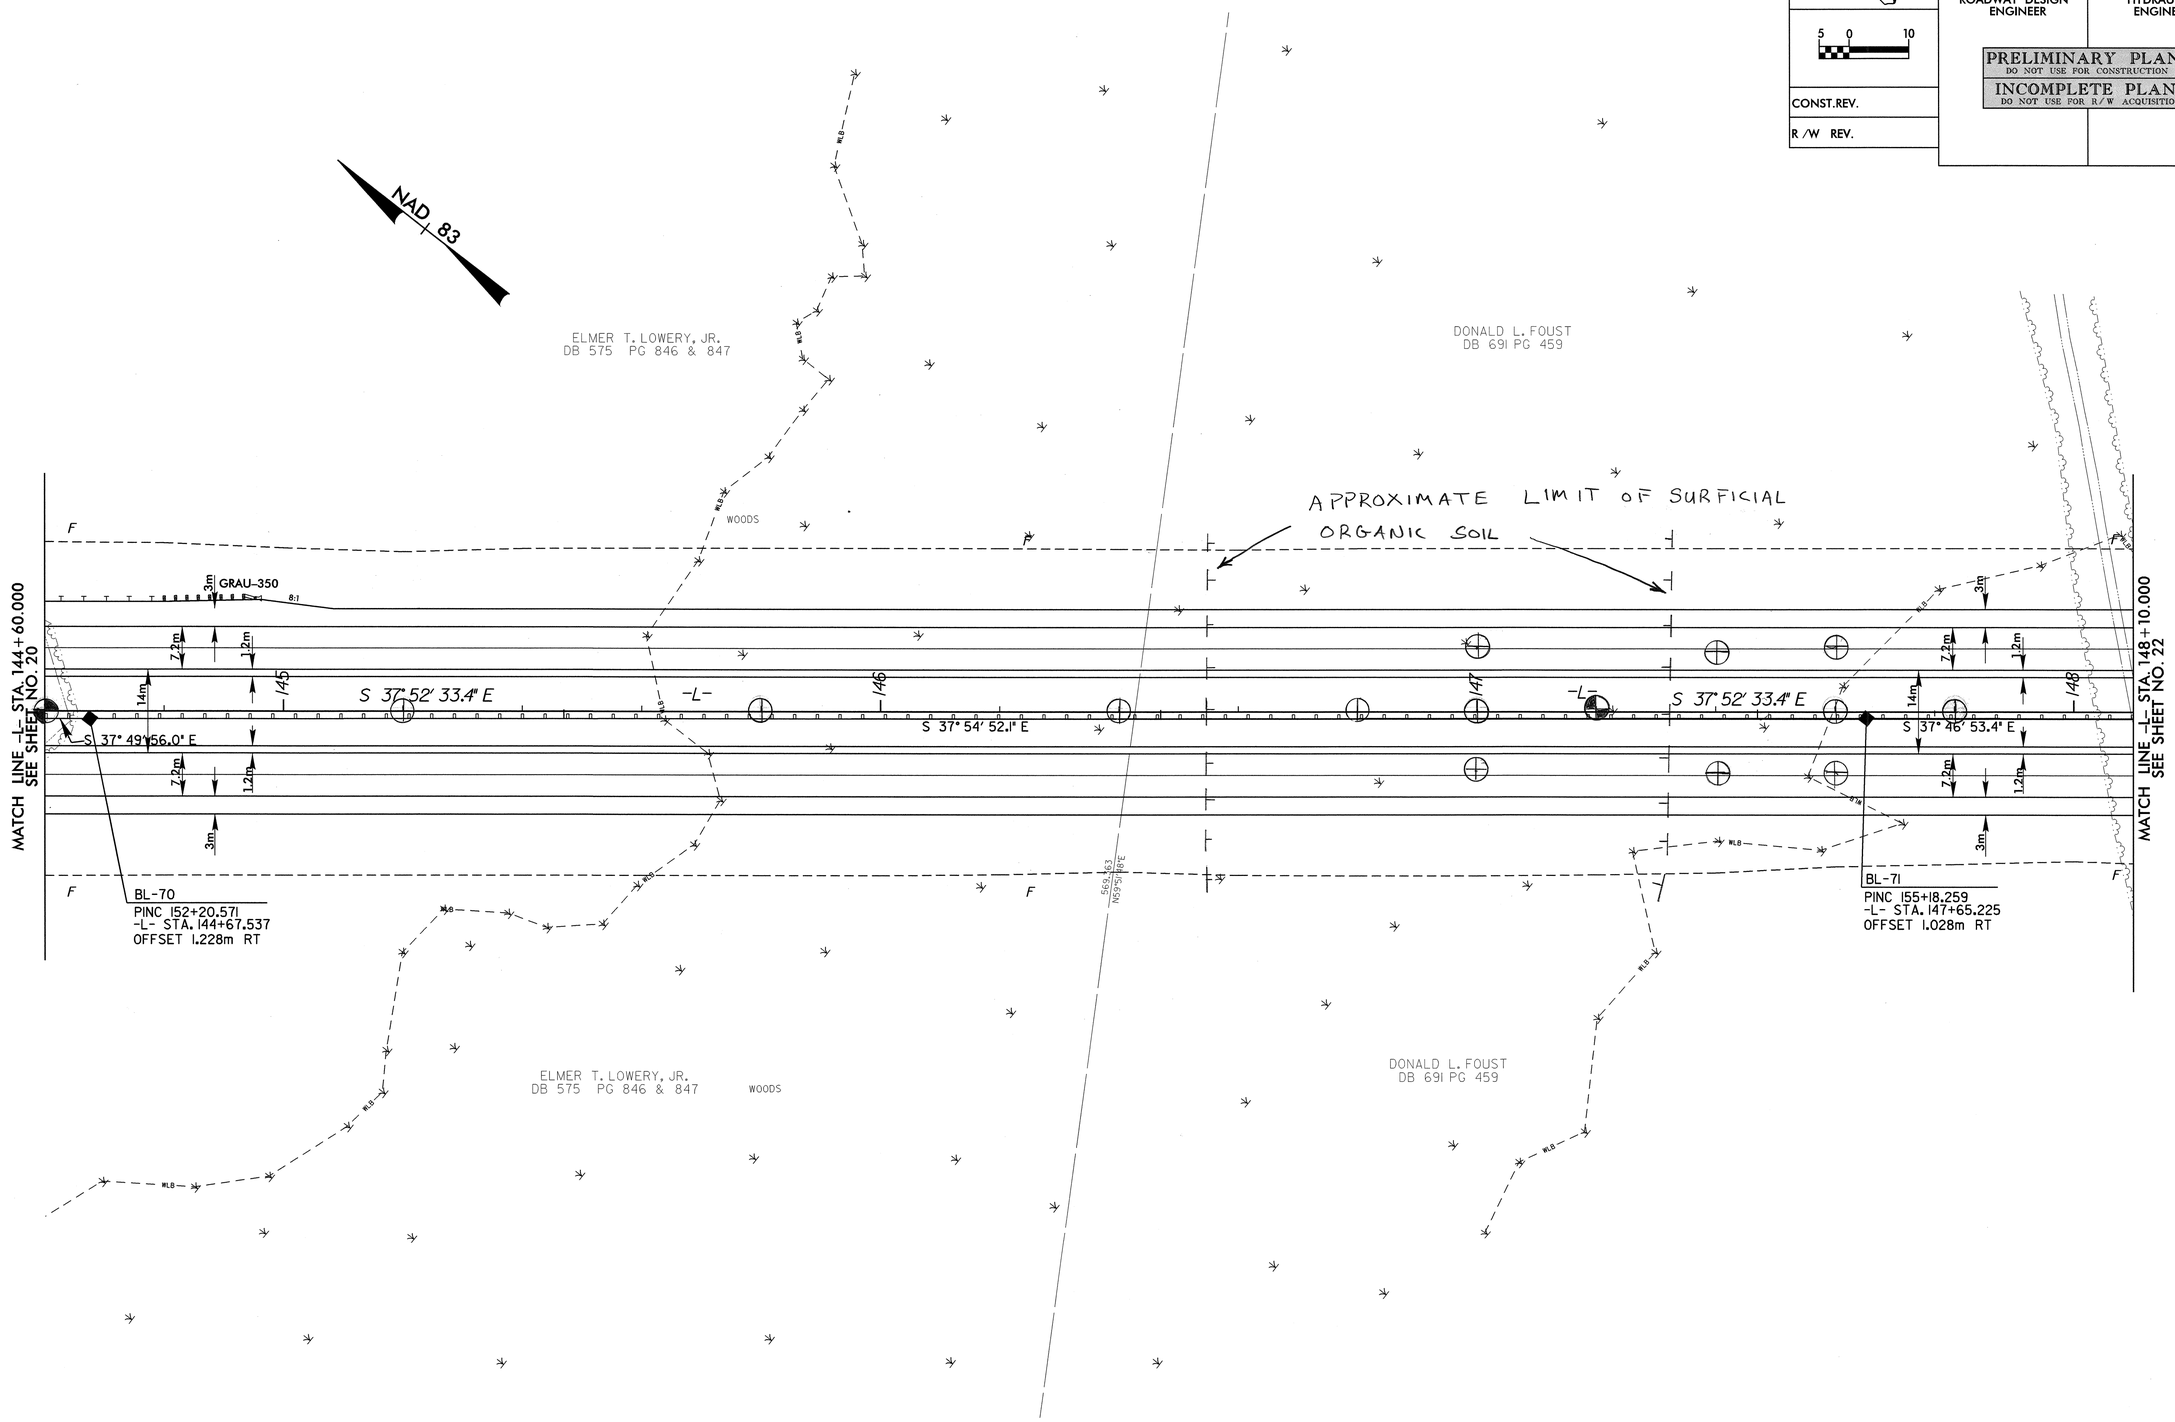

NOTE: FOR PROFILE OF -L-, SEE SHEET NO.35

28-DEC-2000 13:32
R:\R0513BA\proj\R0513BAS21.PSH
ABurney