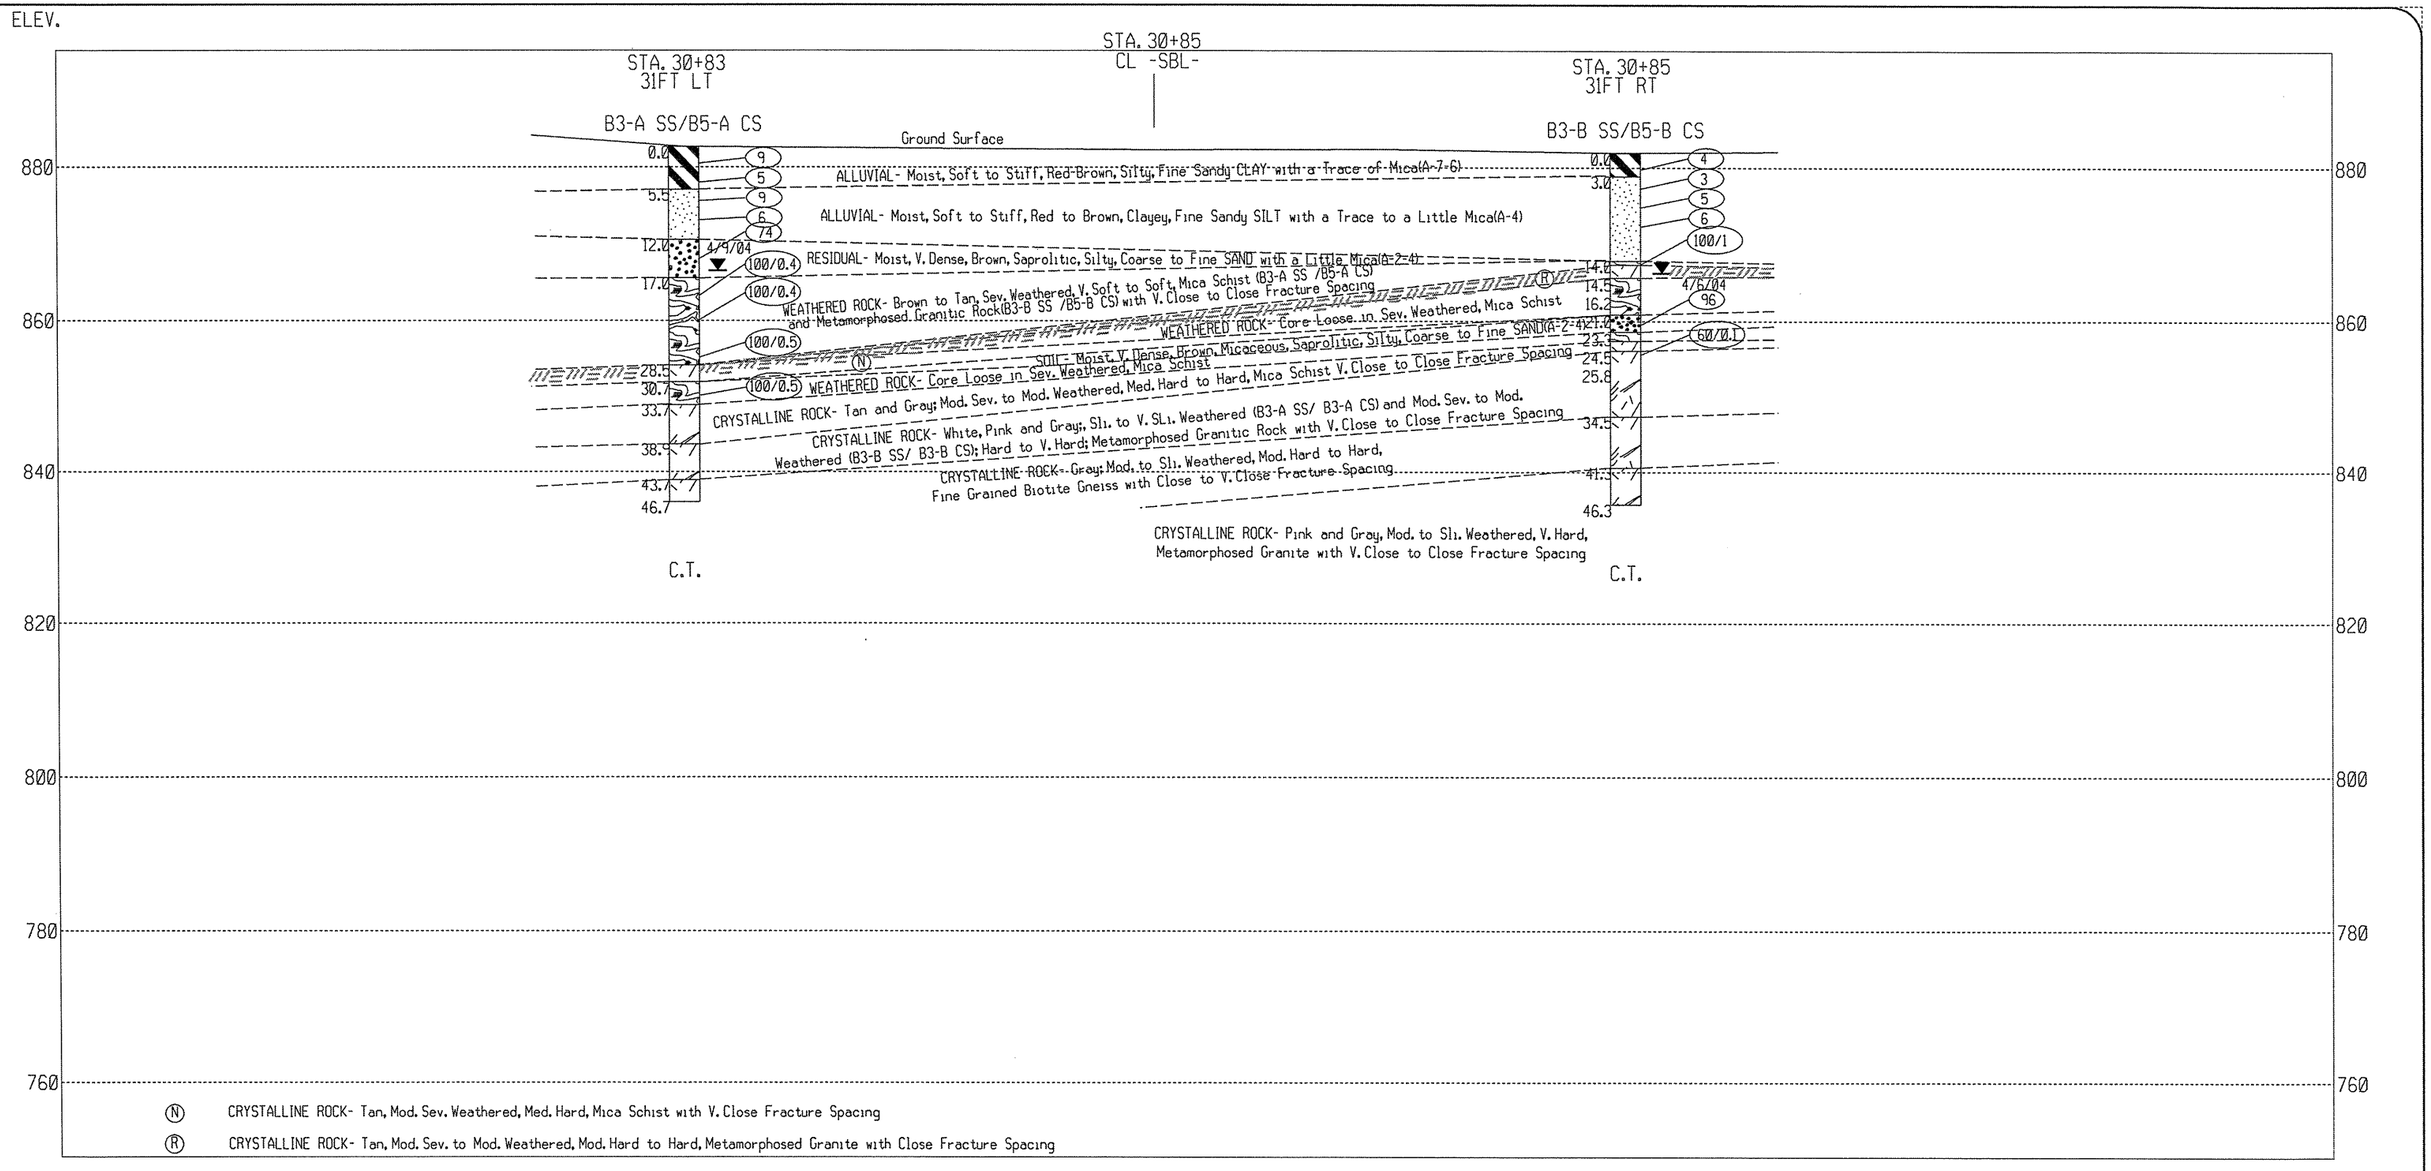

SCALE IN FEET

0 10 20

VERT. SCALE

0 5 10

HORZ. SCALE

TRIGON

ENGINEERING CONSULTANTS, INC.

CROSS SECTION DIAGRAM AT BENT-3 STEEL SPAN
CROSS SECTION DIAGRAM AT BENT-5 CONCRETE SPAN

Bridge No. 13 on I-77 SBL Over Yadkin River, Yadkin Valley RR, and NC 268

Yadkin/ Surry County, North Carolina

Project No. 34209.1.1	TIP No. I-4025A
Federal No. IMS-77-1(141)83	Vert. Scale 1" = 20'
Date 5/21/04	Horiz. Scale 1" = 10'
Drawn by DRK	Drawing No. 11