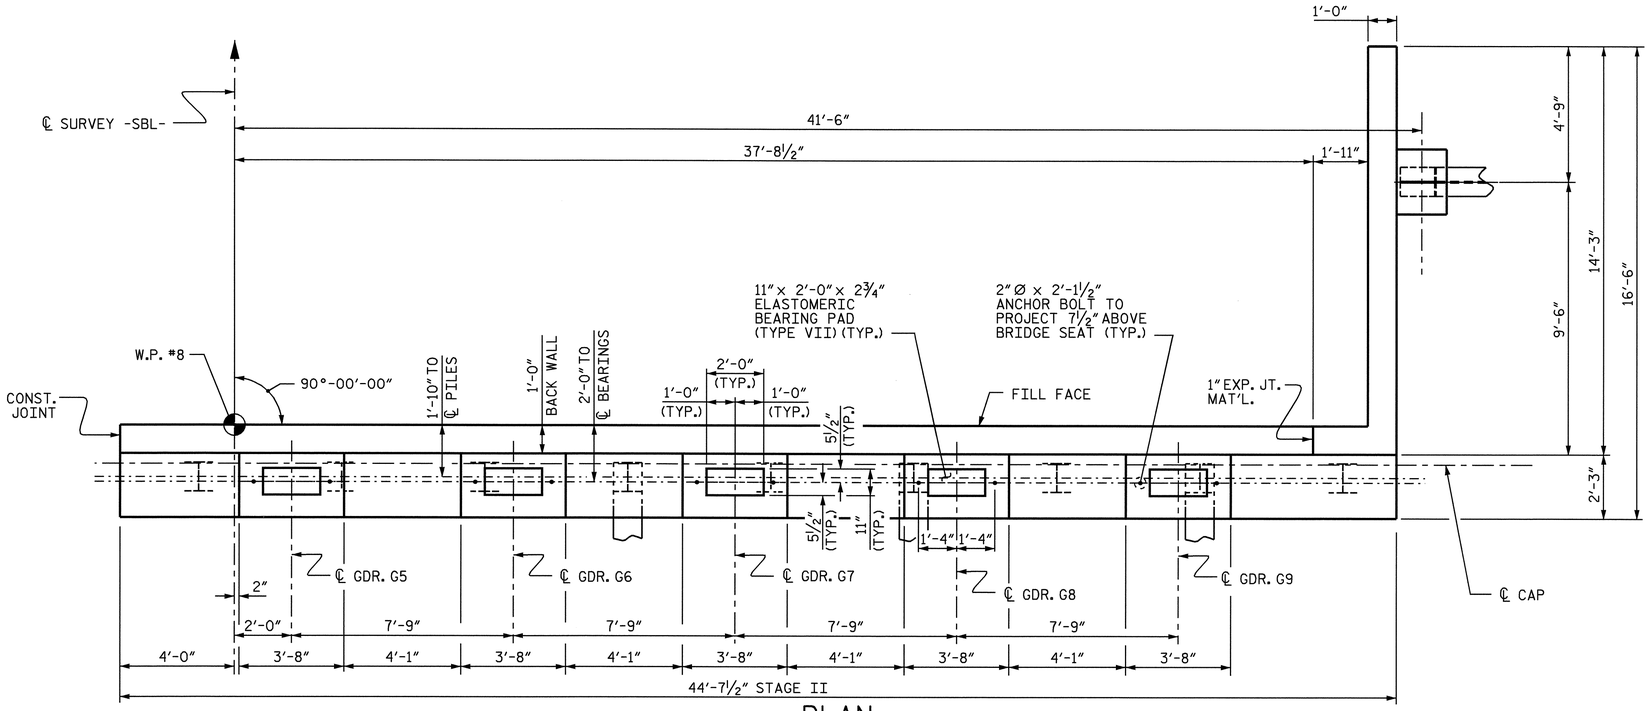

PLAN

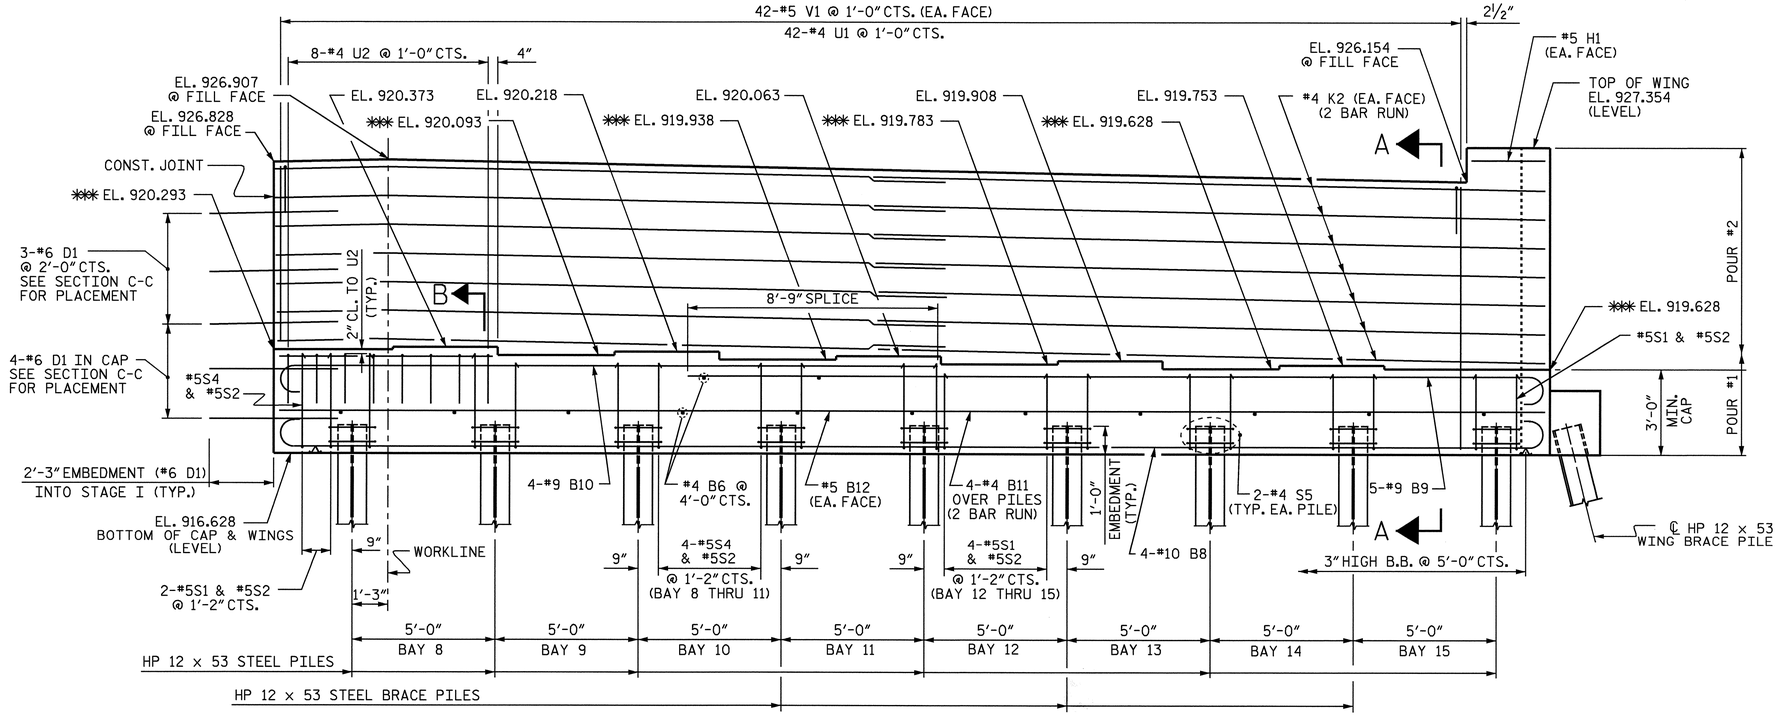

ELEVATION

✱✱✱ FOR LOCATION OF ELEVATIONS BETWEEN BRIDGE SEAT BUILD-UPS, SEE SECTION A-A, SHEET 4 OF 4.

SPLICE LENGTH CHART		
BAR	SIZE	SPLICE LENGTH
B11	#4	2′-5″
K2	#4	2′-5″

DRAWN BY : B.N.BARODAWALA DATE : 7-15-04
CHECKED BY : TRACY WALTER DATE : 7-21-04

30-SEP-2004 10:01
W:\SquadL\I4025a\BBARODA\I-4025E2.DGN
twalter

PROJECT NO. I-4025A
YADKIN - SURRY COUNTY
STATION: 28+95.00 -SBL-

SHEET 2 OF 4

STATE OF NORTH CAROLINA
DEPARTMENT OF TRANSPORTATION
RALEIGH

SUBSTRUCTURE

END BENT 2
STAGE II

REVISIONS						SHEET NO.
NO.	BY:	DATE:	NO.	BY:	DATE:	S-69
1			3			TOTAL SHEETS
2			4			78

NORTH CAROLINA PROFESSIONAL SEAL 21638 ENGINEER LAURA E. SUTTON