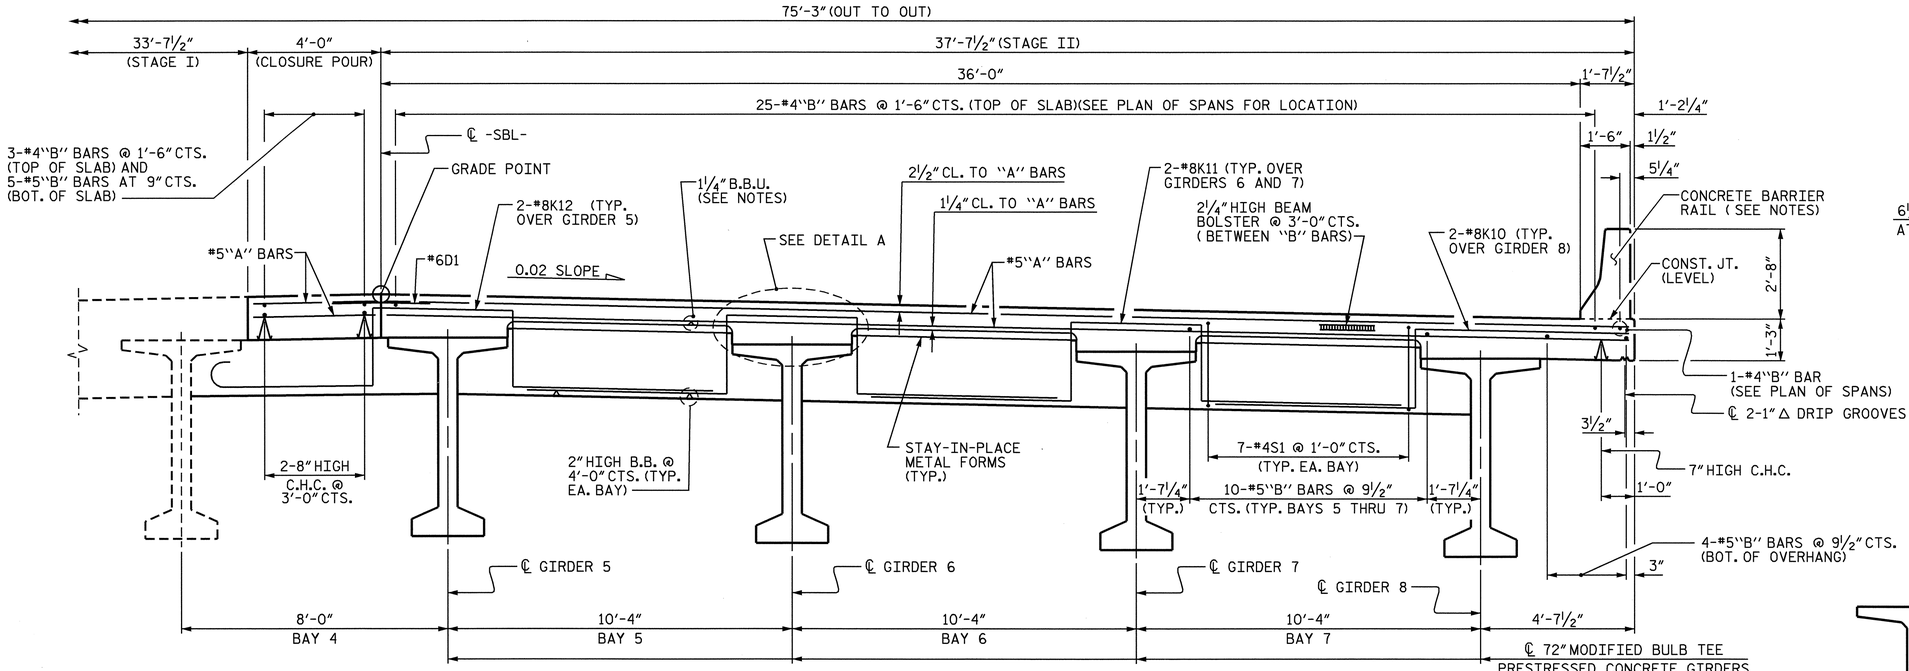

TYPICAL SECTION - STAGE II

SHOWING END BENT 1 AND BENTS 2 AND 5 DIAPHRAGMS.

DECK DRAINS NOT SHOWN, FOR DECK DRAIN LOCATION AND DETAILS SEE "SUPERSTRUCTURE DECK DRAIN DETAIL SHEET.

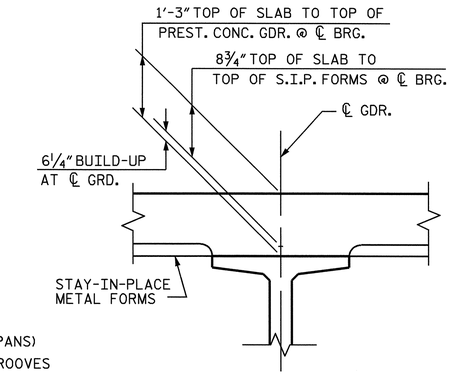

DETAIL A

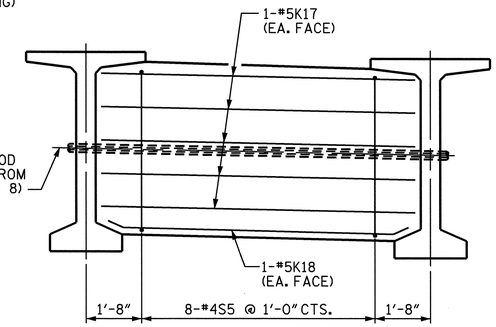

TYPICAL INTERMEDIATE DIAPHRAGM

FOR STAGE II

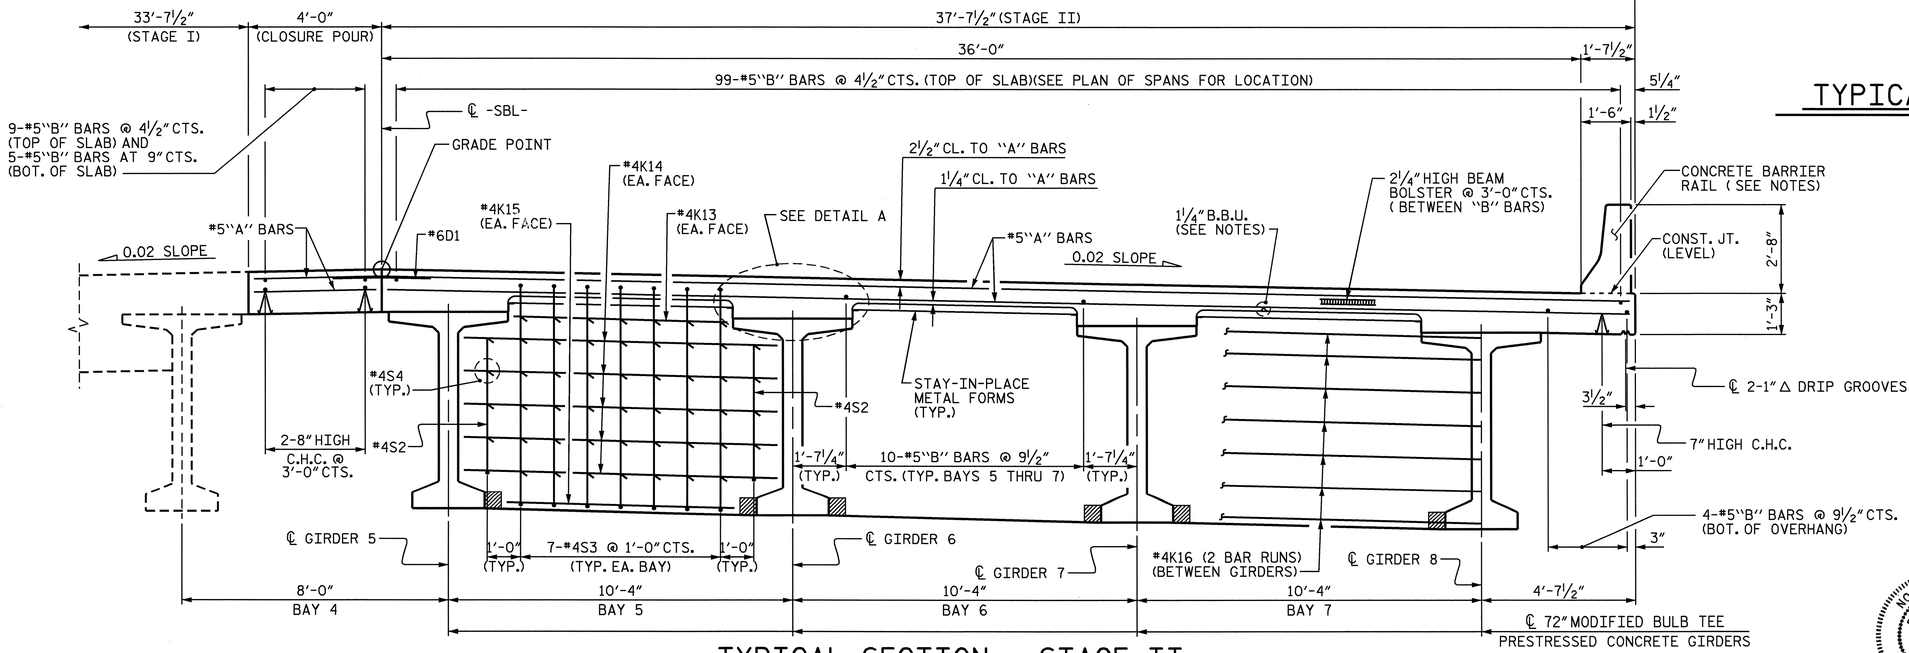

TYPICAL SECTION - STAGE II

SHOWING BENTS 1, 3, AND 4 DIAPHRAGMS.

DECK DRAINS NOT SHOWN, FOR DECK DRAIN LOCATION AND DETAILS SEE "SUPERSTRUCTURE DECK DRAIN DETAIL SHEET.

PROJECT NO. I-4025A
YADKIN - SURRY COUNTY
STATION: 28+95.00 -SBL-

SHEET 2 OF 4

STATE OF NORTH CAROLINA
DEPARTMENT OF TRANSPORTATION
RALEIGH

SUPERSTRUCTURE
TYPICAL SECTIONS SPANS A THROUGH E

REVISIONS						SHEET NO.
NO.	BY:	DATE:	NO.	BY:	DATE:	4-8
1			3			TOTAL SHEETS
2			4			78

NORTH CAROLINA PROFESSIONAL SEAL 21638 ENGINEER LAURA E. SUTTON
9/8/04

DRAWN BY : T.A. WALTER DATE : 5/17/04
CHECKED BY : M.A. ALLEN DATE : 8/4/04

18-AUG-2004 09:05
w:\Squadl\I4025a\twalter\I4025A_SD_TS.dgn
twalter