PROJECT REFERENCE NO.	SHEET NO.
R2562D	EC-43/CONST.21
R/W SHEET NO.	
ROADWAY DESIGN ENGINEER	HYDRAULICS ENGINEER
CONST.REV.	
R/W REV.	

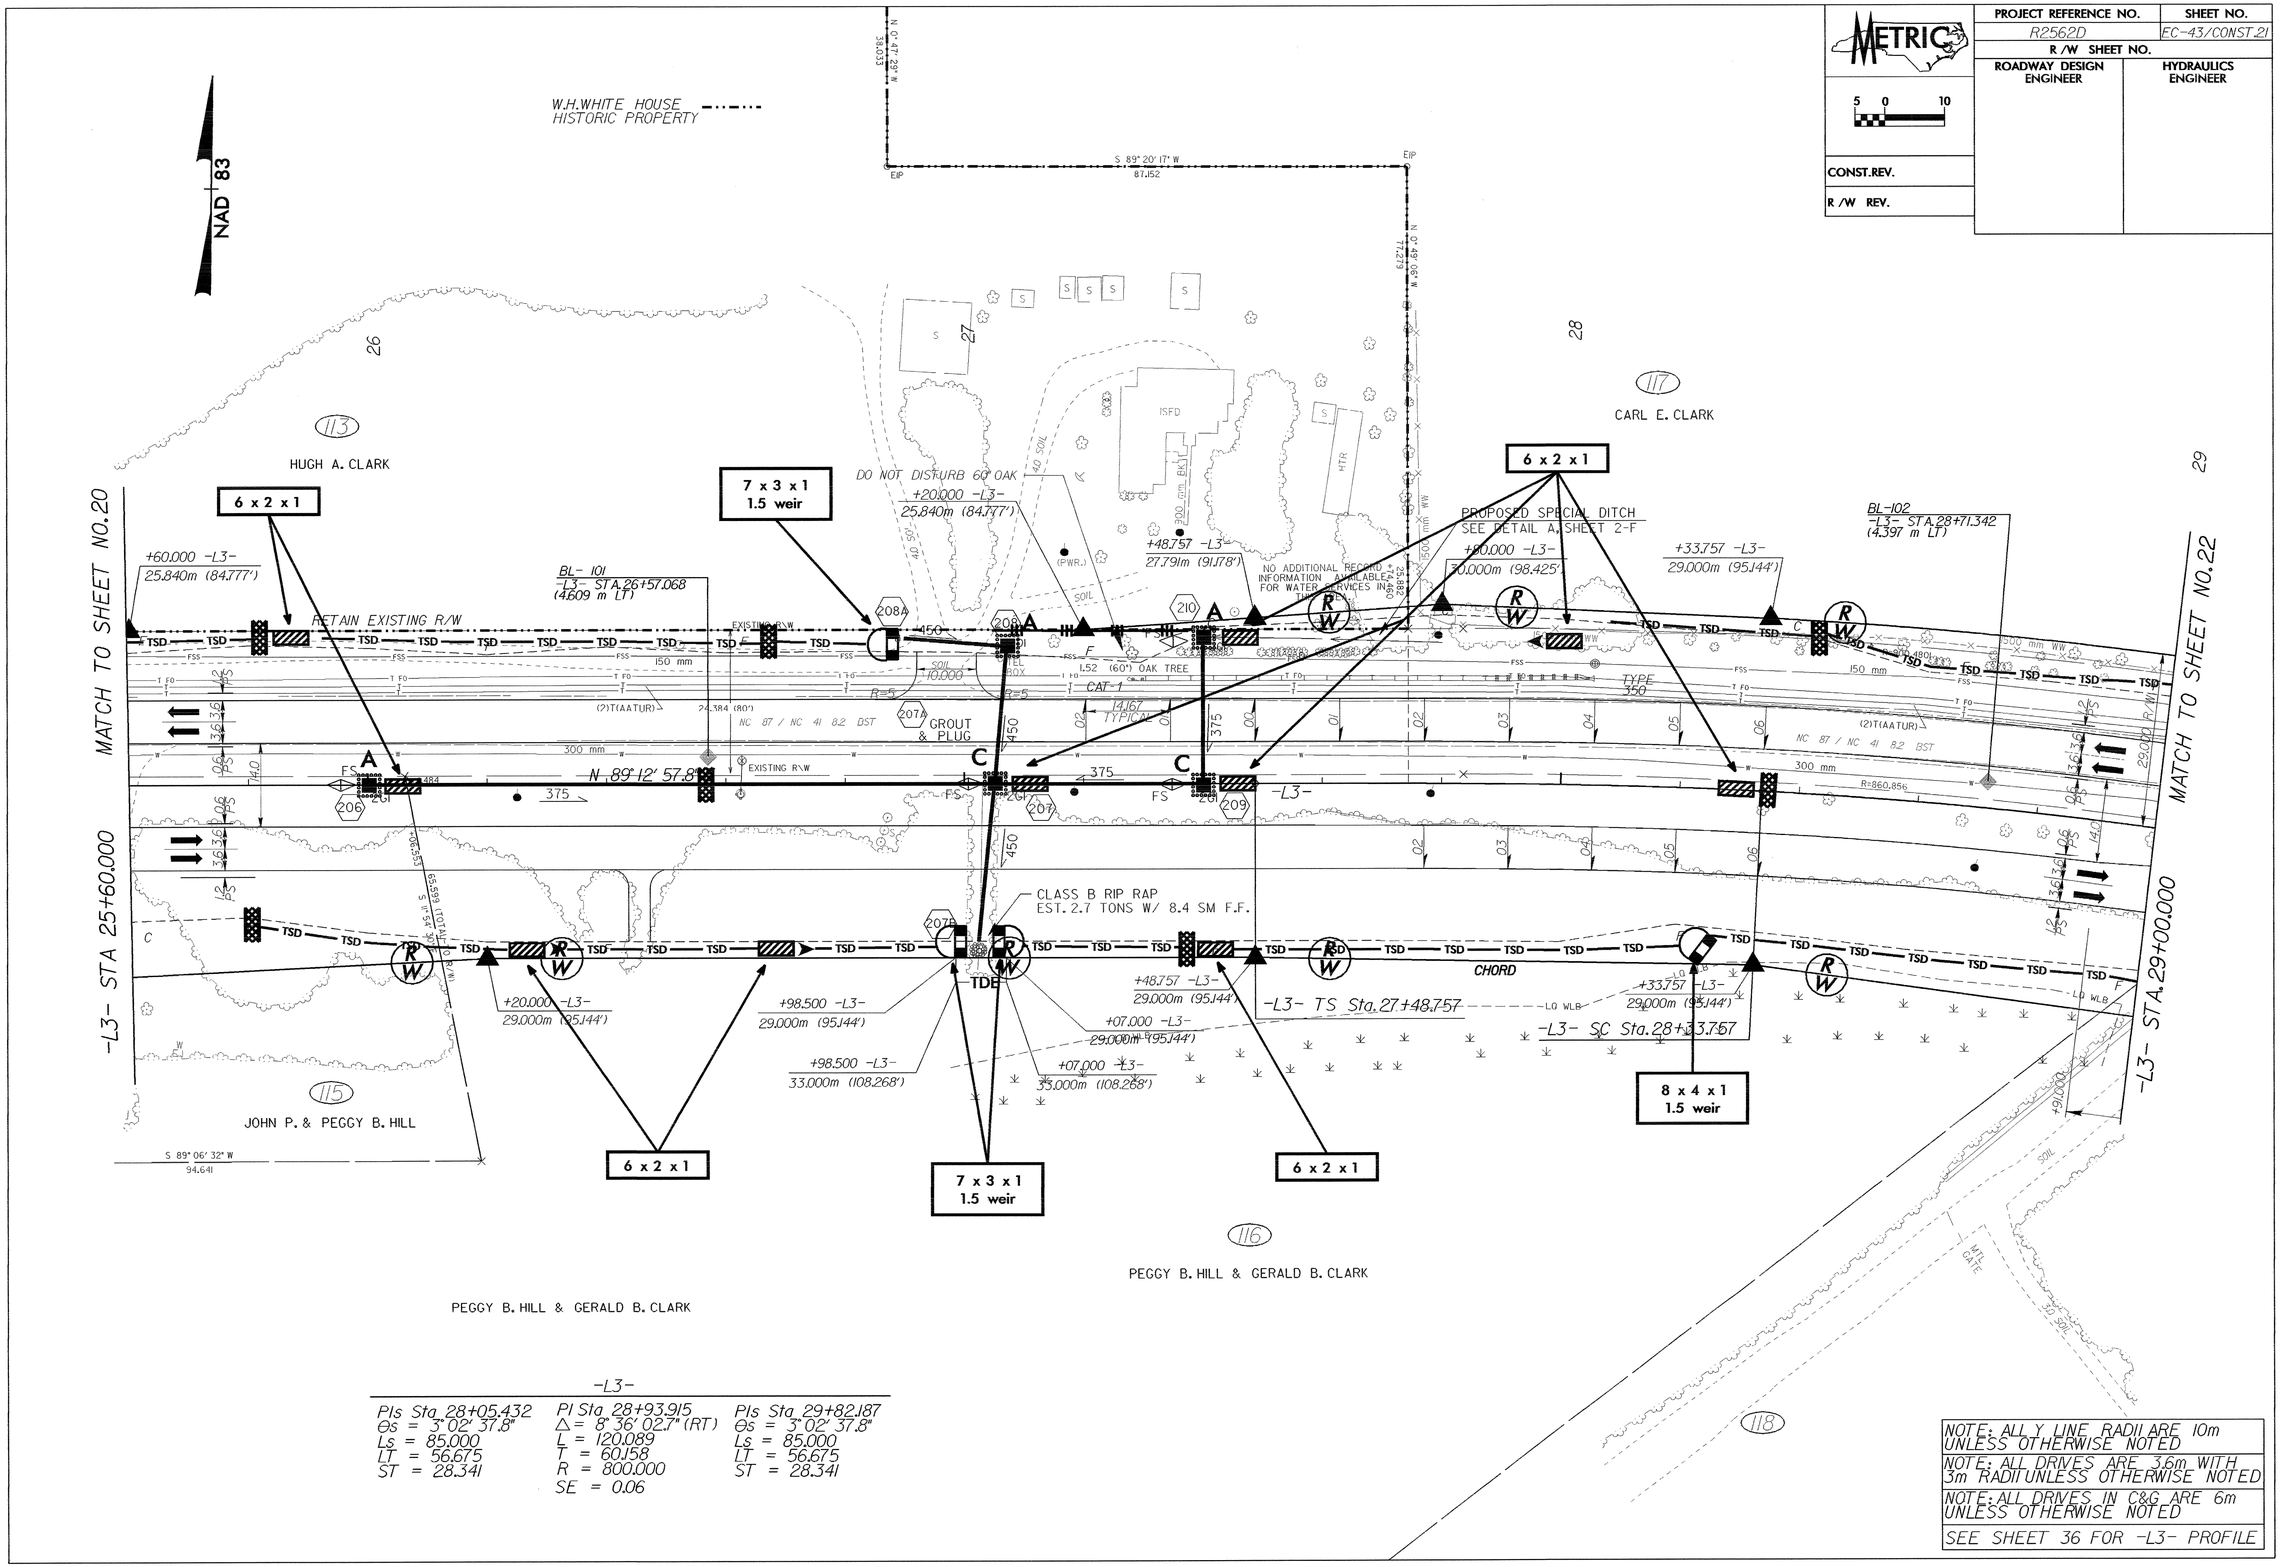

-L3-

PIs Sta 28+05.432	PI Sta 28+93.915	PIs Sta 29+82.187
Θs = 3°02' 37.8"	Δ = 8°36' 02.7" (RT)	Θs = 3°02' 37.8"
Ls = 85.000	L = 120.089	Ls = 85.000
LT = 56.675	T = 60.158	LT = 56.675
ST = 28.341	R = 800.000	ST = 28.341
	SE = 0.06	

NOTE: ALL Y LINE RADII ARE 10m UNLESS OTHERWISE NOTED

NOTE: ALL DRIVES ARE 3.6m WITH 3m RADII UNLESS OTHERWISE NOTED

NOTE: ALL DRIVES IN C&G ARE 6m UNLESS OTHERWISE NOTED

SEE SHEET 36 FOR -L3- PROFILE