PROJECT REFERENCE NO.	SHEET NO.
R-2562D	U0-11

UTILITIES BY OTHERS

METRIC
5 0 10
SCALE

NOTE:
ALL PROPOSED UTILITY WORK SHOWN ON THIS SHEET WILL BE DONE BY OTHERS

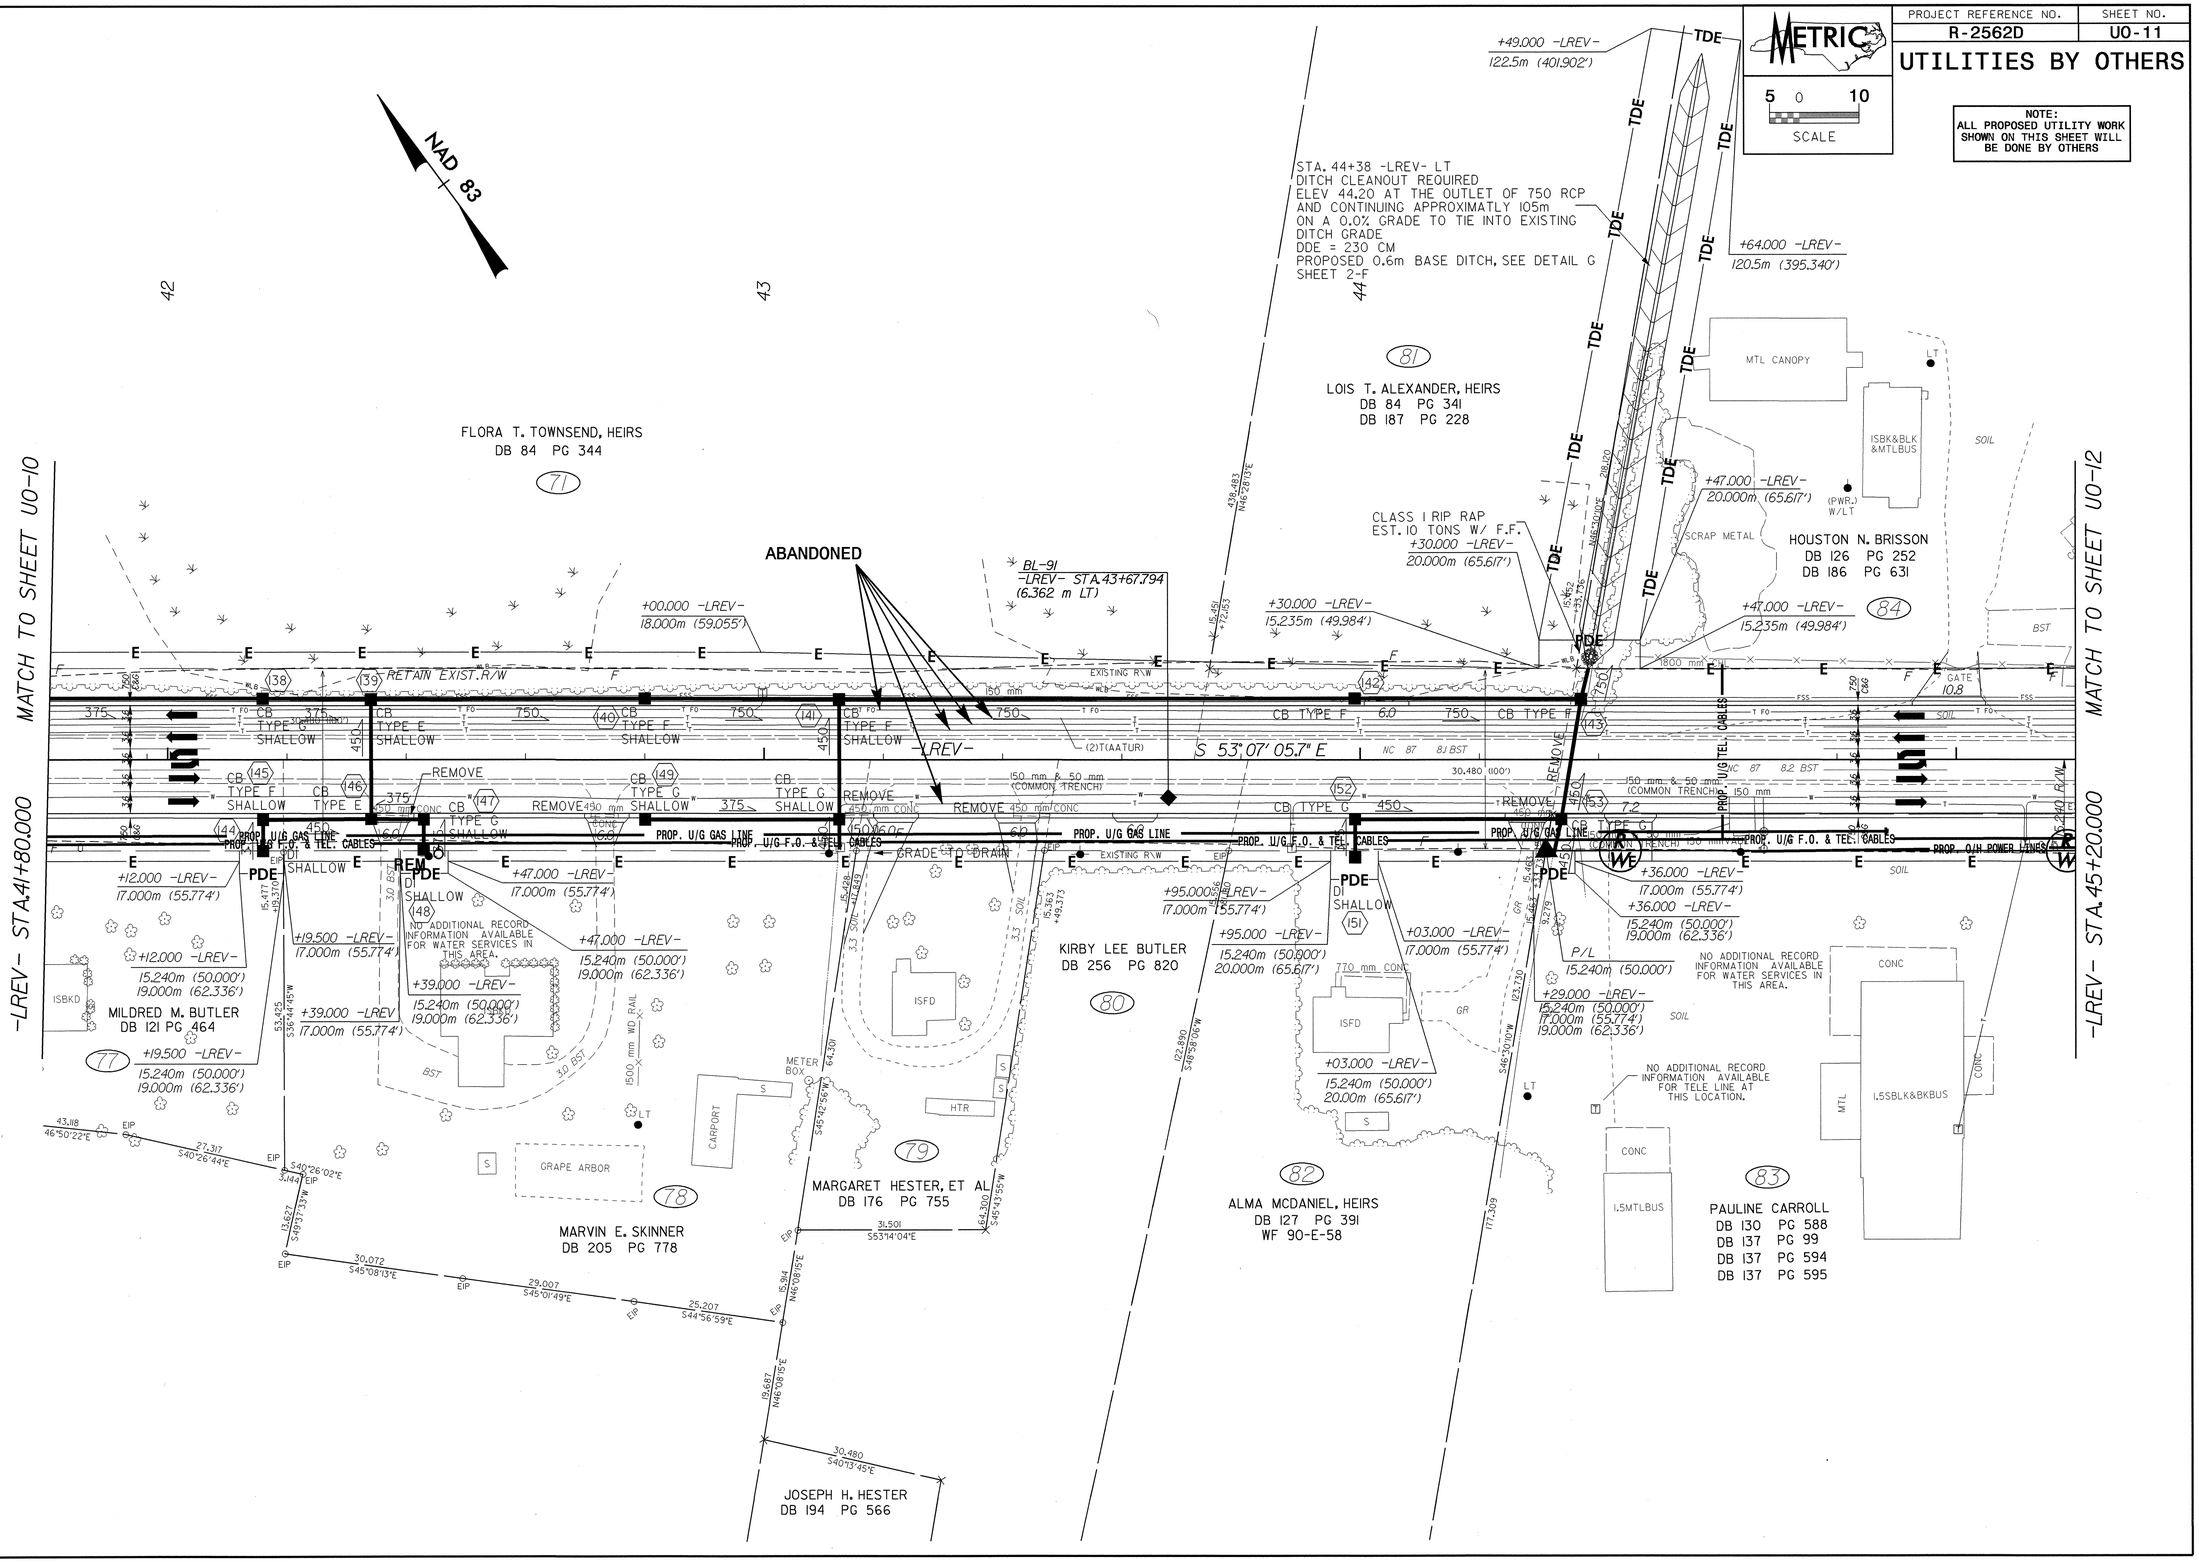

042587
22-SEP-2004 15:22
R:\Utilities\Rdy\U0_R2562D_R-2562D14_U011_ut_psh.dgn
mengelh RY 08.02.02