PROJECT REFERENCE NO.	SHEET NO.
R-2562D	U0-3

UTILITIES BY OTHERS

METRIC

5 0 10
SCALE

NOTE:
ALL PROPOSED UTILITY WORK SHOWN ON THIS SHEET WILL BE DONE BY OTHERS

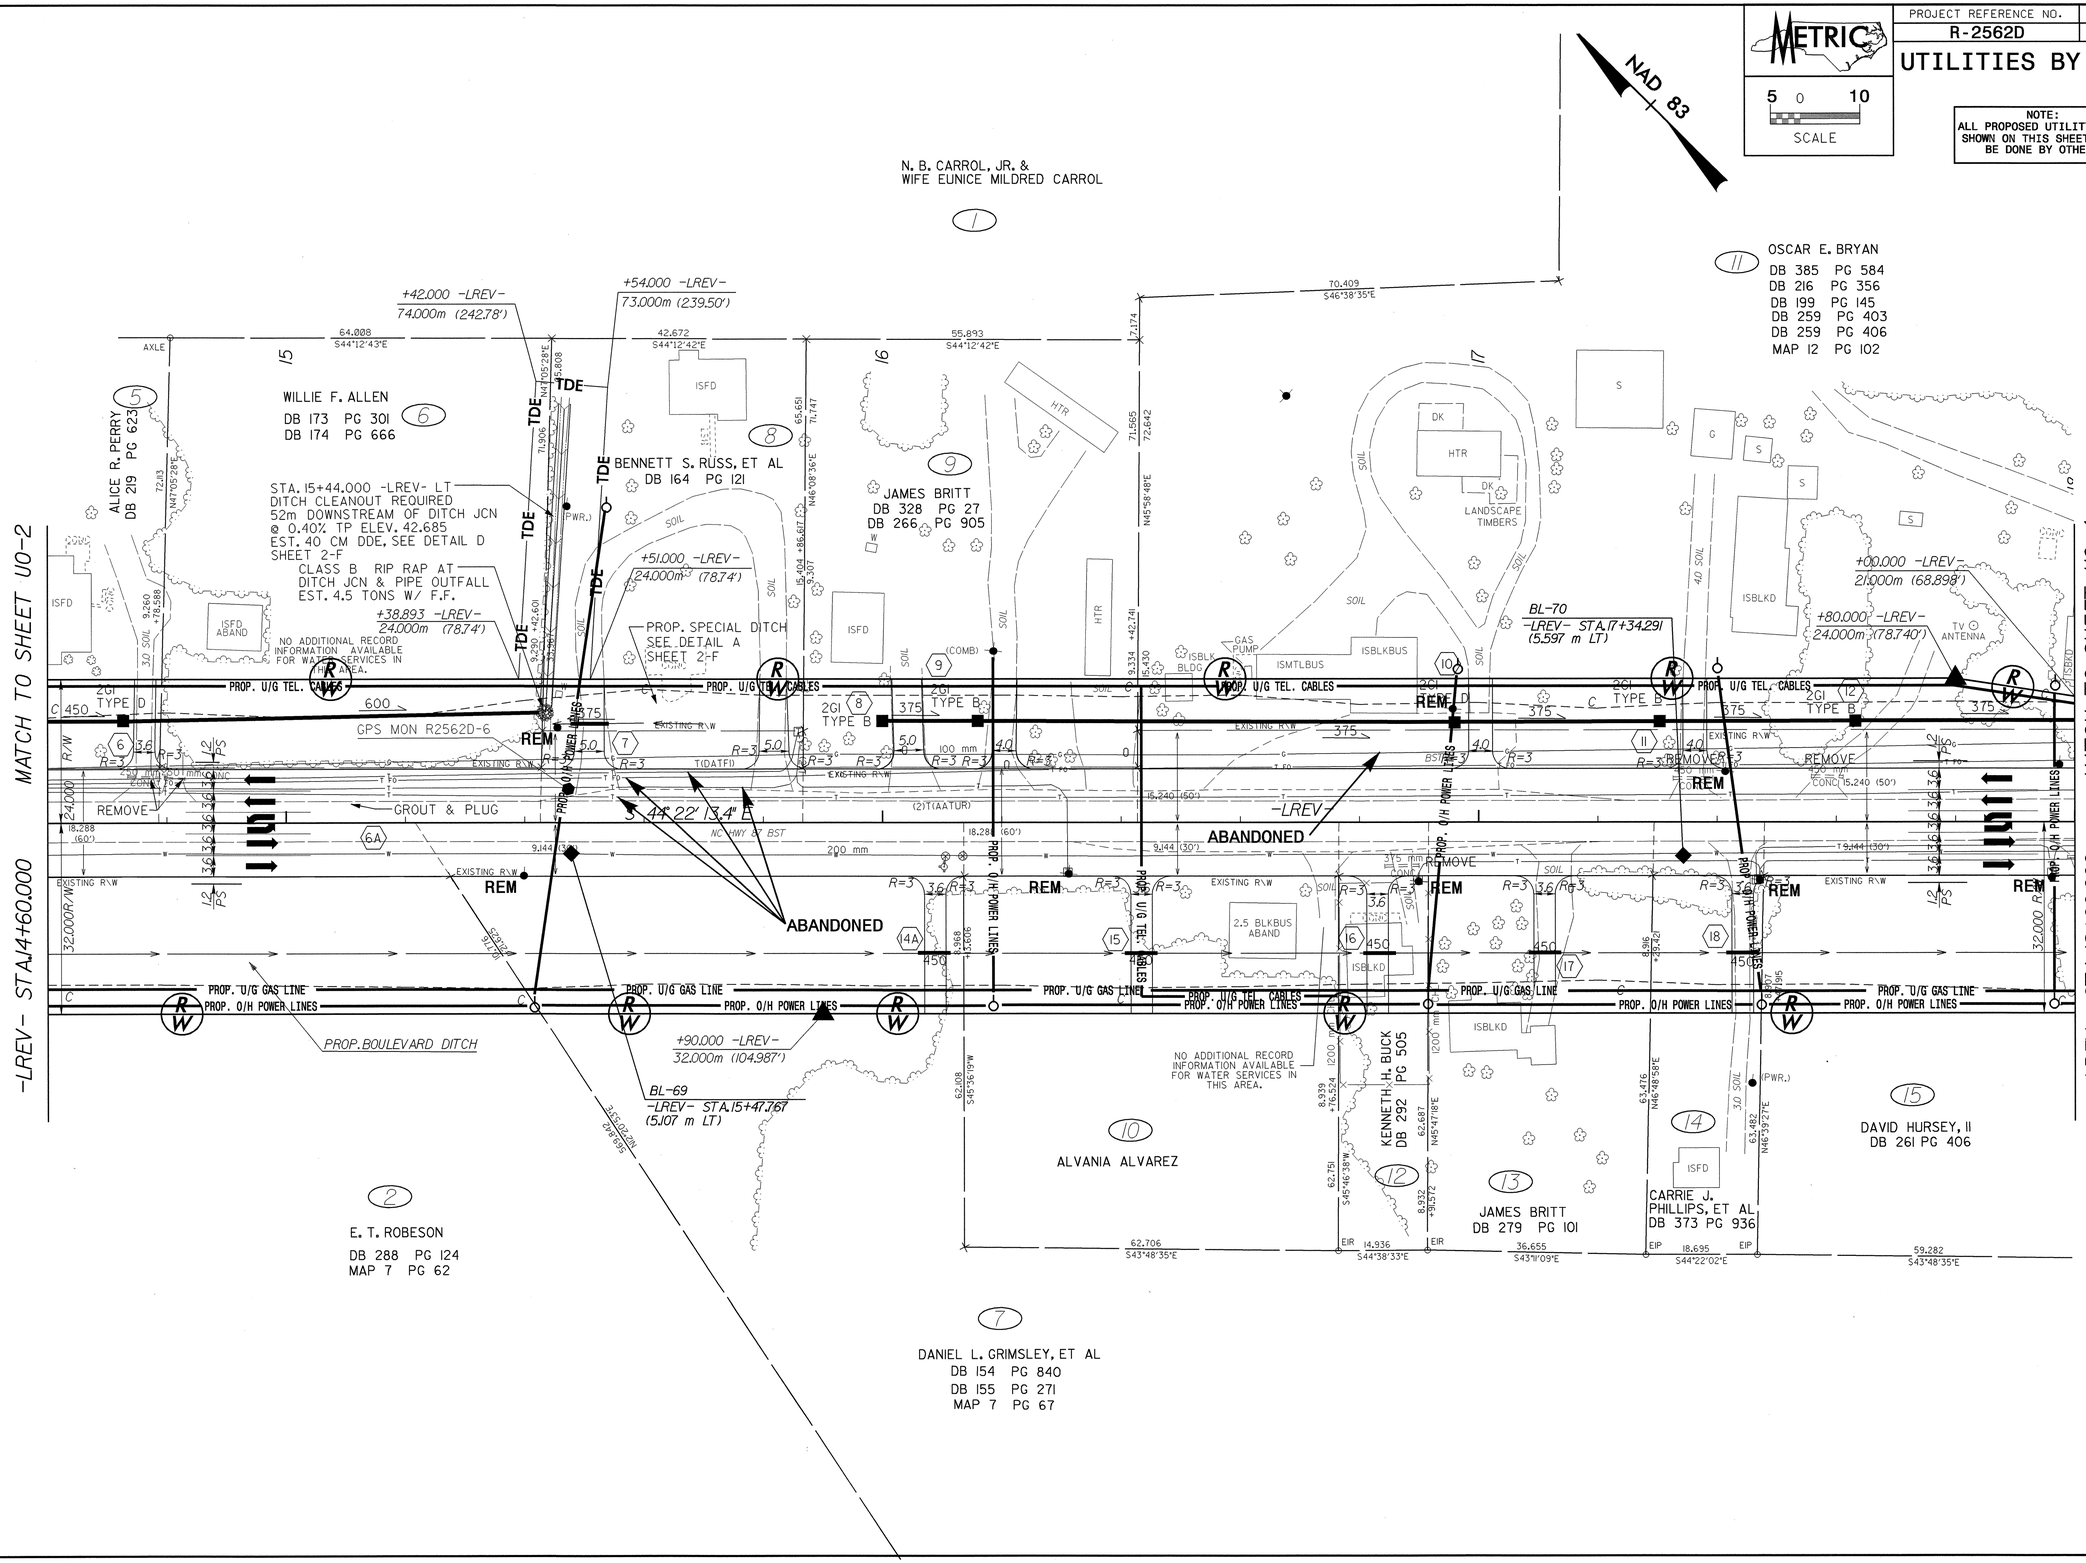

22-SEP-2004 15:18
R:\Utilities\Rdy_Utl_Proj\R-2562D06_U03_ut_psh.dgn
mbright AT 05212421