PROJECT REFERENCE NO.	SHEET NO.
R-2562D	UC-17

DESIGNED BY: MRB
DRAWN BY: MRB
CHECKED BY: RBW
APPROVED BY: RBW
REVISED:

NORTH CAROLINA DEPARTMENT OF TRANSPORTATION
DESIGN SERVICES UNIT
PHONE:(919)250-4128
FAX:(919)250-4119

NORTH CAROLINA PROFESSIONAL ENGINEER SEAL 10157 RONALD B. WILKINS
9/1/04
UTILITY CONSTRUCTION PLANS ONLY

METRIC
5 0 10
SCALE

UTILITY CONSTRUCTION

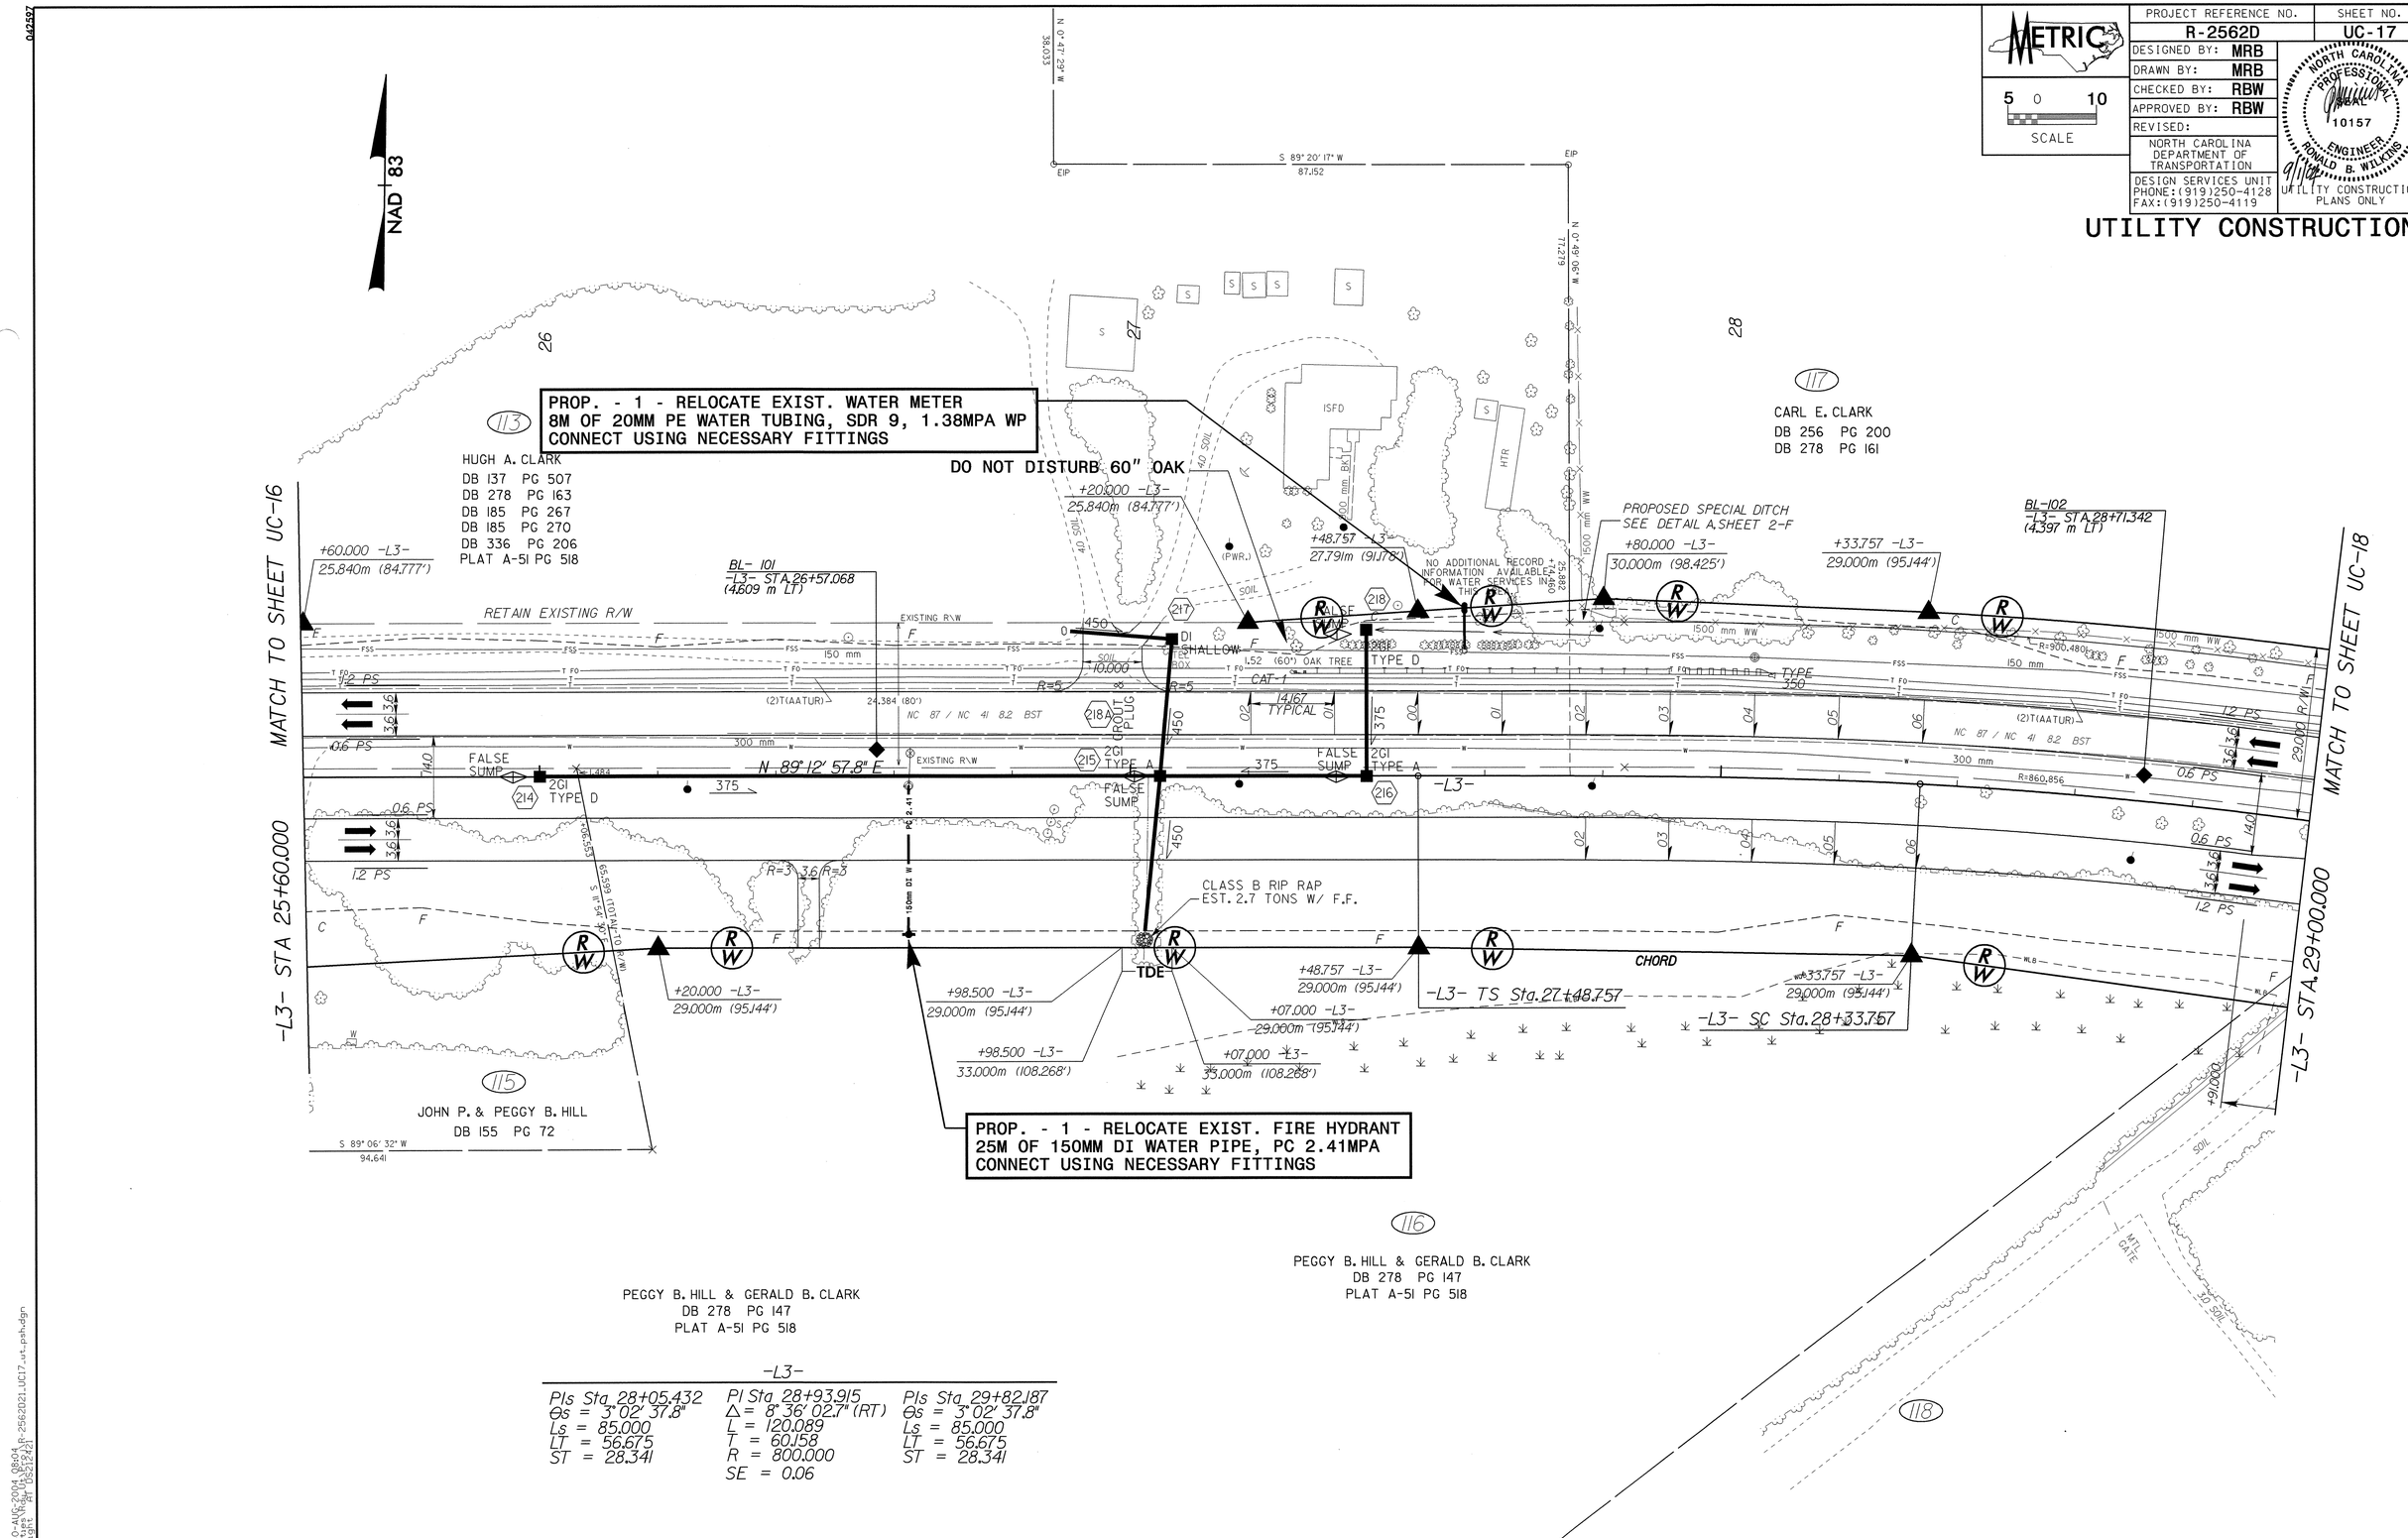

-L3-

PIs Sta 28+05.432	PI Sta 28+93.915	PIs Sta 29+82.187
Θs = 3° 02' 37.8"	Δ = 8° 36' 02.7" (RT)	Θs = 3° 02' 37.8"
Ls = 85.000	L = 120.089	Ls = 85.000
LT = 56.675	T = 60.158	LT = 56.675
ST = 28.341	R = 800.000	ST = 28.341
	SE = 0.06	

30-AUG-2004 08:04
R:\Utilities\Rdy\Utl_Proj\R-2562D21_UC17_ut_psh.dgn
mbright PI 05212421