TIP: R-2562D

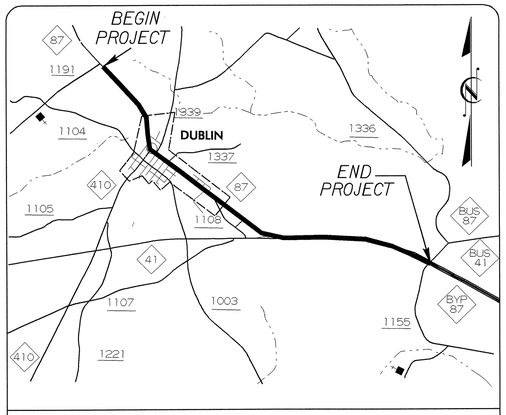

SKETCH MAP SHOWING THE VICINITY OF PROJECT R-2562D

STATE OF NORTH CAROLINA
DIVISION OF HIGHWAYS

UTILITY CONSTRUCTION PLANS
BLADEN COUNTY

LOCATION: NC 87 FROM SR 1191 TO NC 41 /NC 87 BUS.

METRIC

ALL DIMENSIONS IN THESE PLANS ARE IN METERS AND/OR MILLIMETERS UNLESS OTHERWISE SHOWN

T.I.P. NO.	SHEET NO.
R-2562D	UC-1

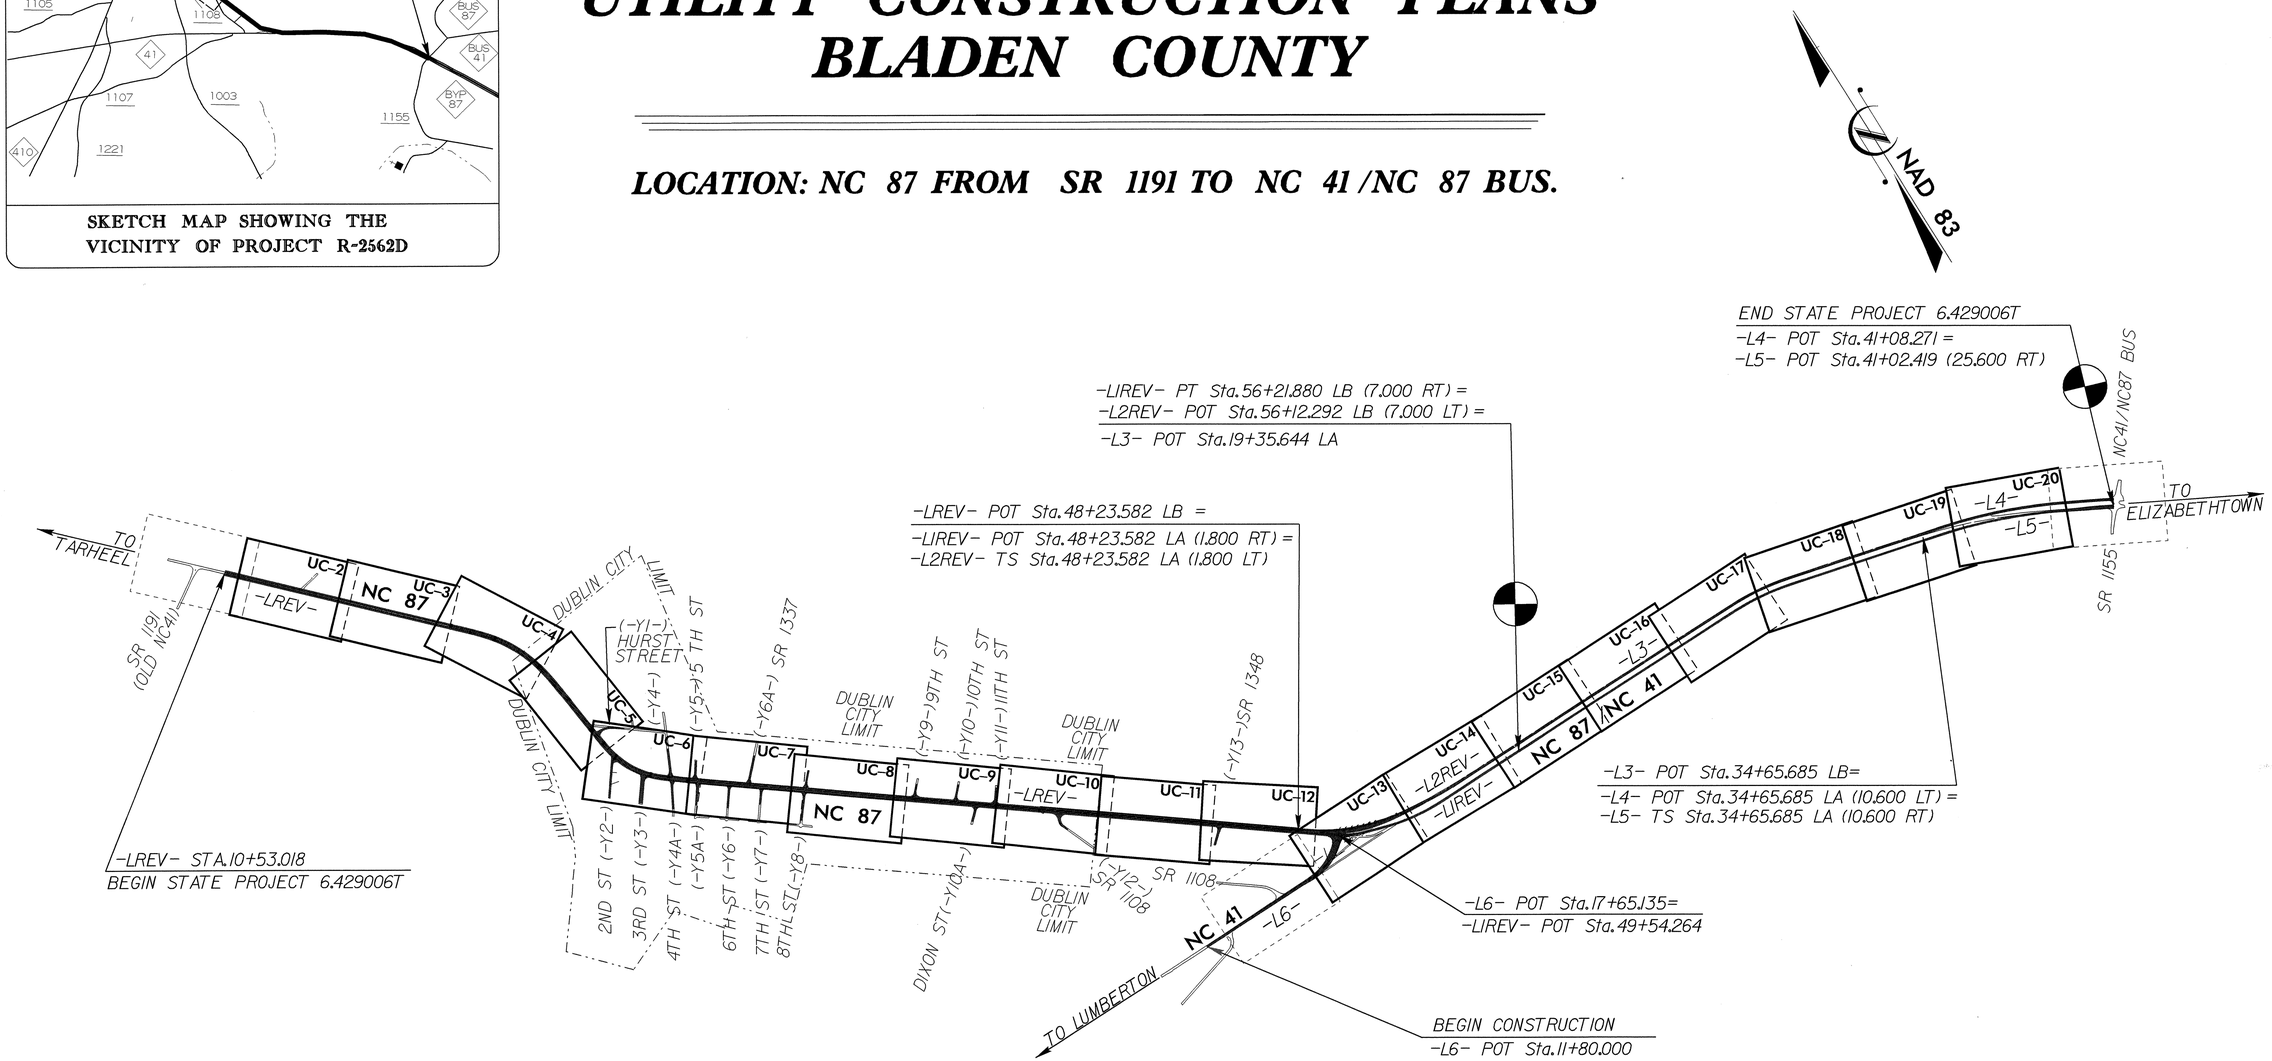

INDEX OF SHEETS

SHEET NO.	DESCRIPTION
UC-1	TITLE SHEET
UC-2 THRU UC-20	UTILITY CONSTRUCTION PLAN SHEETS
UC-21 THRU UC-22	PROFILE SHEETS
UC-23 THRU UC-24	DETAIL SHEETS

WATER AND SEWER OWNERS ON PROJECT

(1) WATER - BLADEN COUNTY
(2) WATER & SANITARY SEWER - TOWN OF DUBLIN

SEAL

NORTH CAROLINA PROFESSIONAL SEAL 10157 ENGINEER RONALD B. WILKINS

4/1/04

PREPARED IN THE OFFICE OF:
DIVISION OF HIGHWAYS
DESIGN SERVICES
UTILITY SECTION
1591 MAIL SERVICES CENTER
RALEIGH NC 27699-1591
PHONE (919) 250-4128
FAX (919) 250-4119

Roger Worthington, P.E. — UTILITIES SECTION ENGINEER
R. B. WILKINS, P.E. — UTILITIES SQUAD LEADER PROJECT ENGINEER
MICHAEL R. BRIGHT — UTILITIES PROJECT DESIGNER