TIP NO.	SHEET NO.
R-2237B	SIGN-12

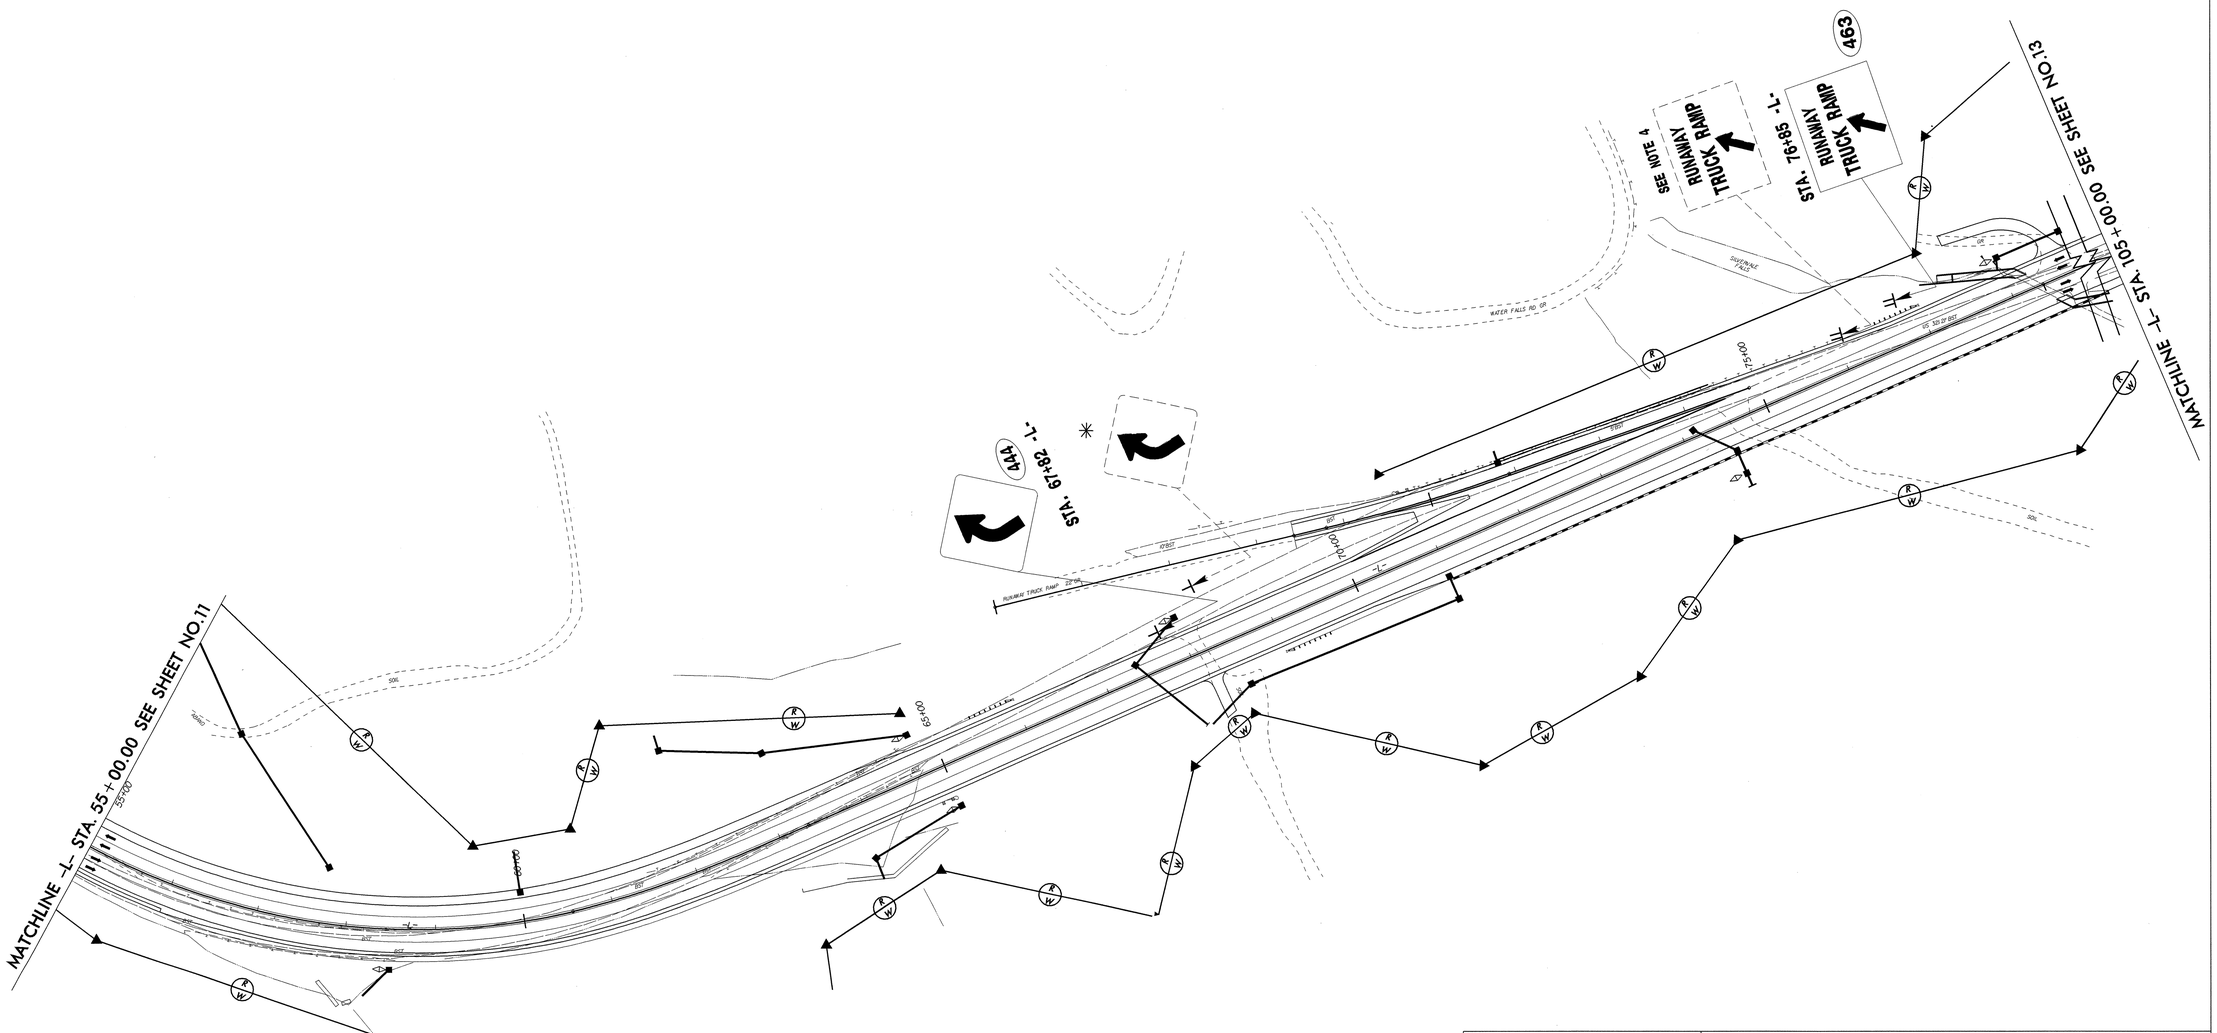

SEAL

9/23/04

NORTH CAROLINA PROFESSIONAL SEAL 028387 ENGINEER ATHAN A. ALQUDWAH

EXISTING AND/OR PROPOSED SIGNS
STA 55+00 TO 79+00
MAINLINE ROUTE DESCRIPTION

SCALE	NONE
DATE	07-01-04
DESIGN BY	K. FOWLER
REVIEWED BY	J. MARTINEZ
APPROVED BY	A. ALQUDWAH

TRAFFIC ENGINEERING — STATE OF NORTH CAROLINA DEPARTMENT OF TRANSPORTATION — SIGNING SECTION

REVISIONS

TESN192250 Monday September 20 2004 s12.m