w:\squadj\b4334\mparsons\Microstation\B-4334_sd_PS_01.dgn
adavenport

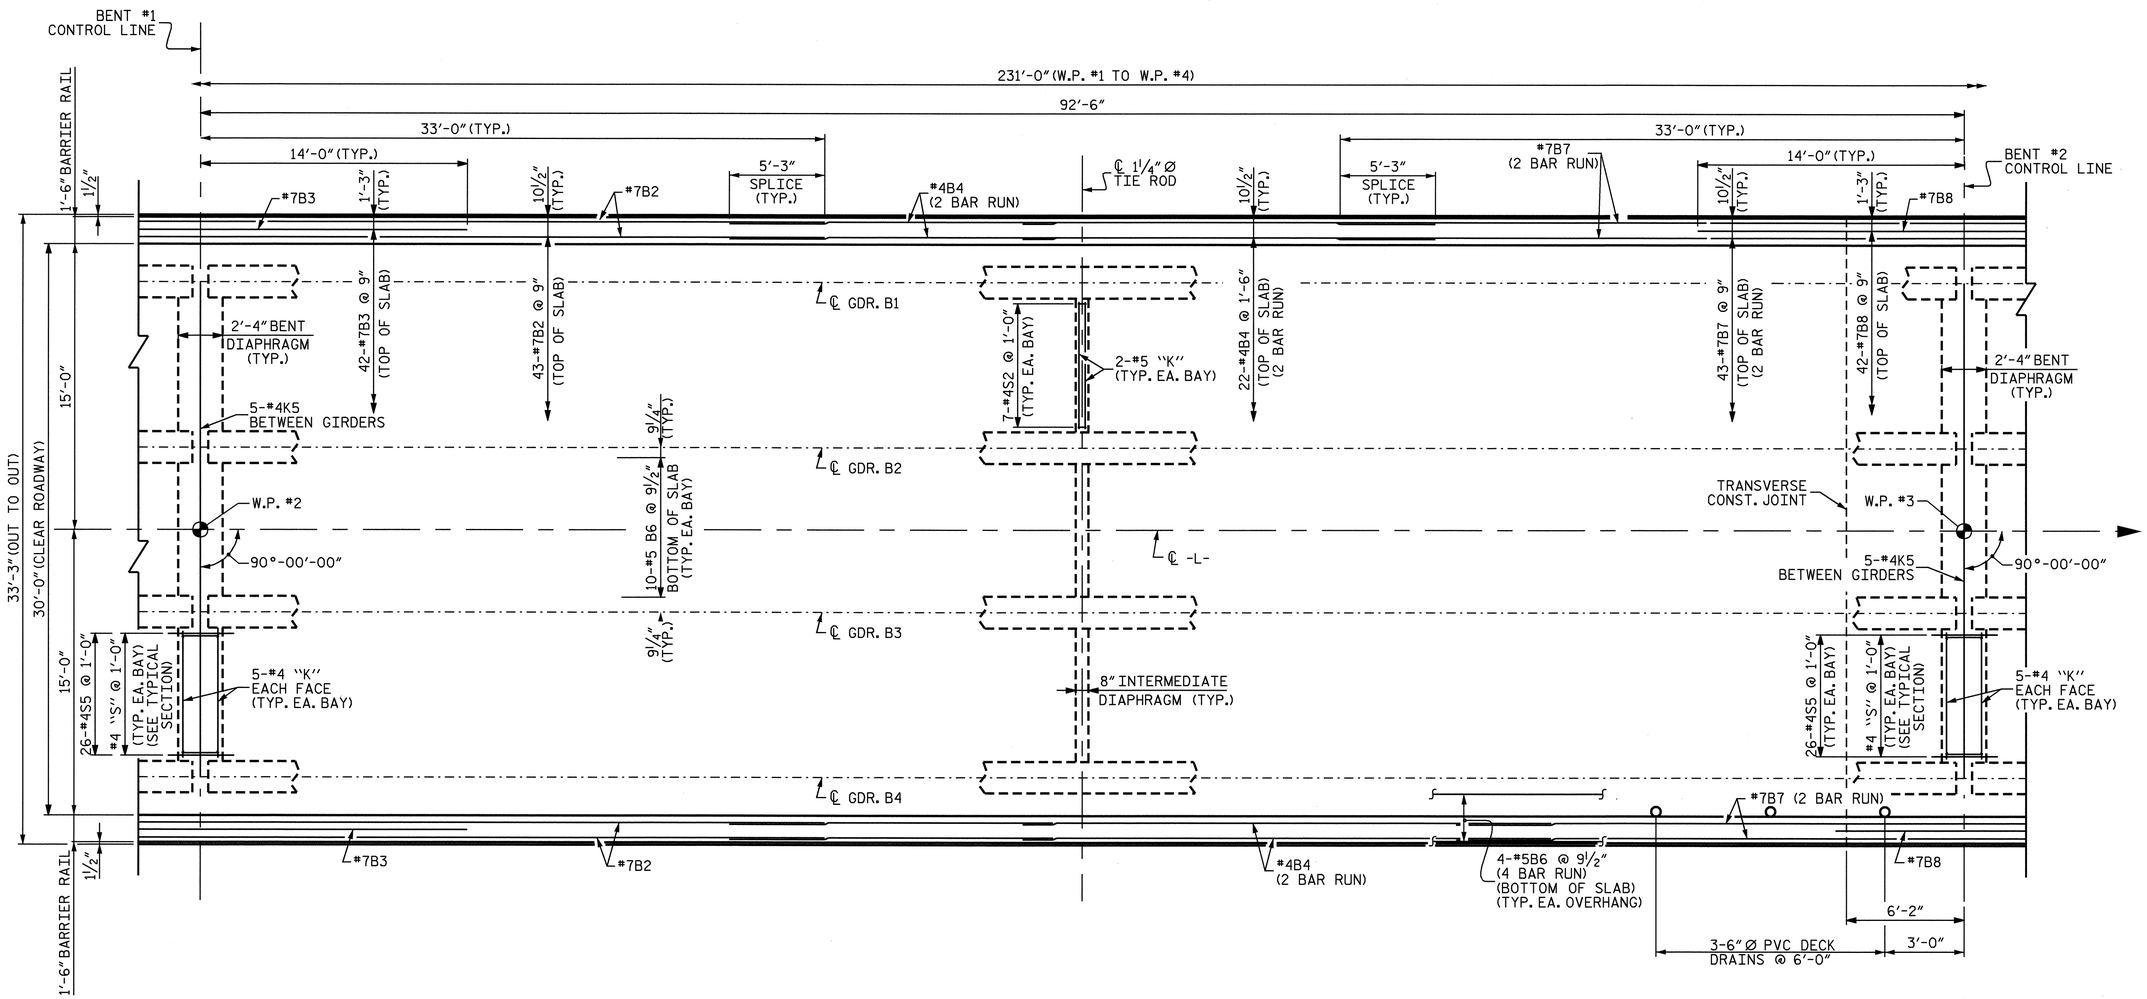

PLAN OF SPAN B

PROJECT NO. B-4334

DAVIDSON COUNTY

STATION: 27+49.00 -L-

SHEET 2 OF 3

STATE OF NORTH CAROLINA
DEPARTMENT OF TRANSPORTATION
RALEIGH
SUPERSTRUCTURE

PLAN OF SPAN B

REVISIONS						SHEET NO.
NO.	BY:	DATE:	NO.	BY:	DATE:	S-7
1			3			TOTAL SHEETS
2			4			34

NORTH CAROLINA PROFESSIONAL SEAL 10730 ENGINEER D. ANDREW DAVENPORT JR.

DRAWN BY : M. M. P. / DAD DATE : 9/26/02
CHECKED BY : H. T. BARBOUR DATE : 11/02