PROJECT REFERENCE NO.	SHEET NO.
I-2102	U0-1

UTILITIES BY OTHERS

NOTE:
ALL PROPOSED UTILITY WORK SHOWN ON THIS SHEET WILL BE DONE BY OTHERS

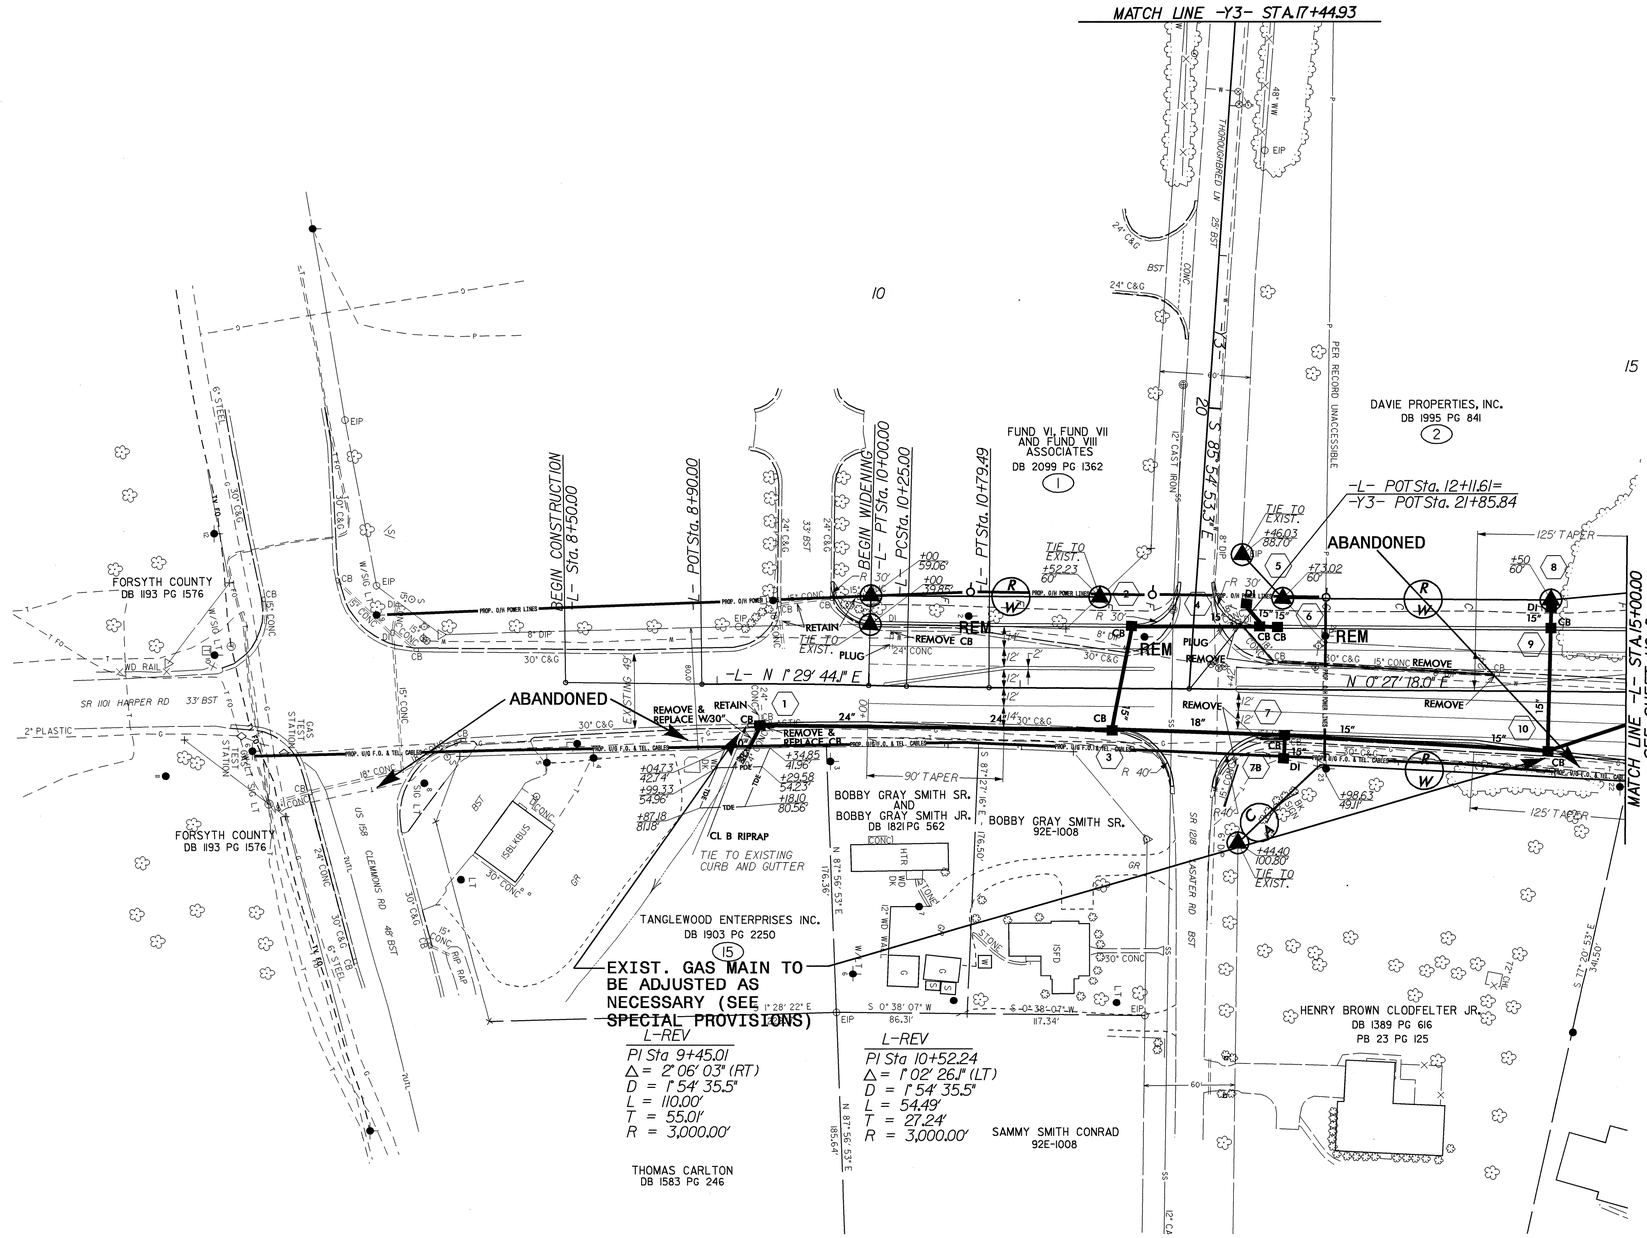

02-JUL-2004 07:51
K:\Projects\Div-9\2102\1210204_U01_ut_psh.dgn
mbright