w:\squadh\b3485\jkharva\b3485\drawings\B3485_SD_PS_01.DGN
jkharva

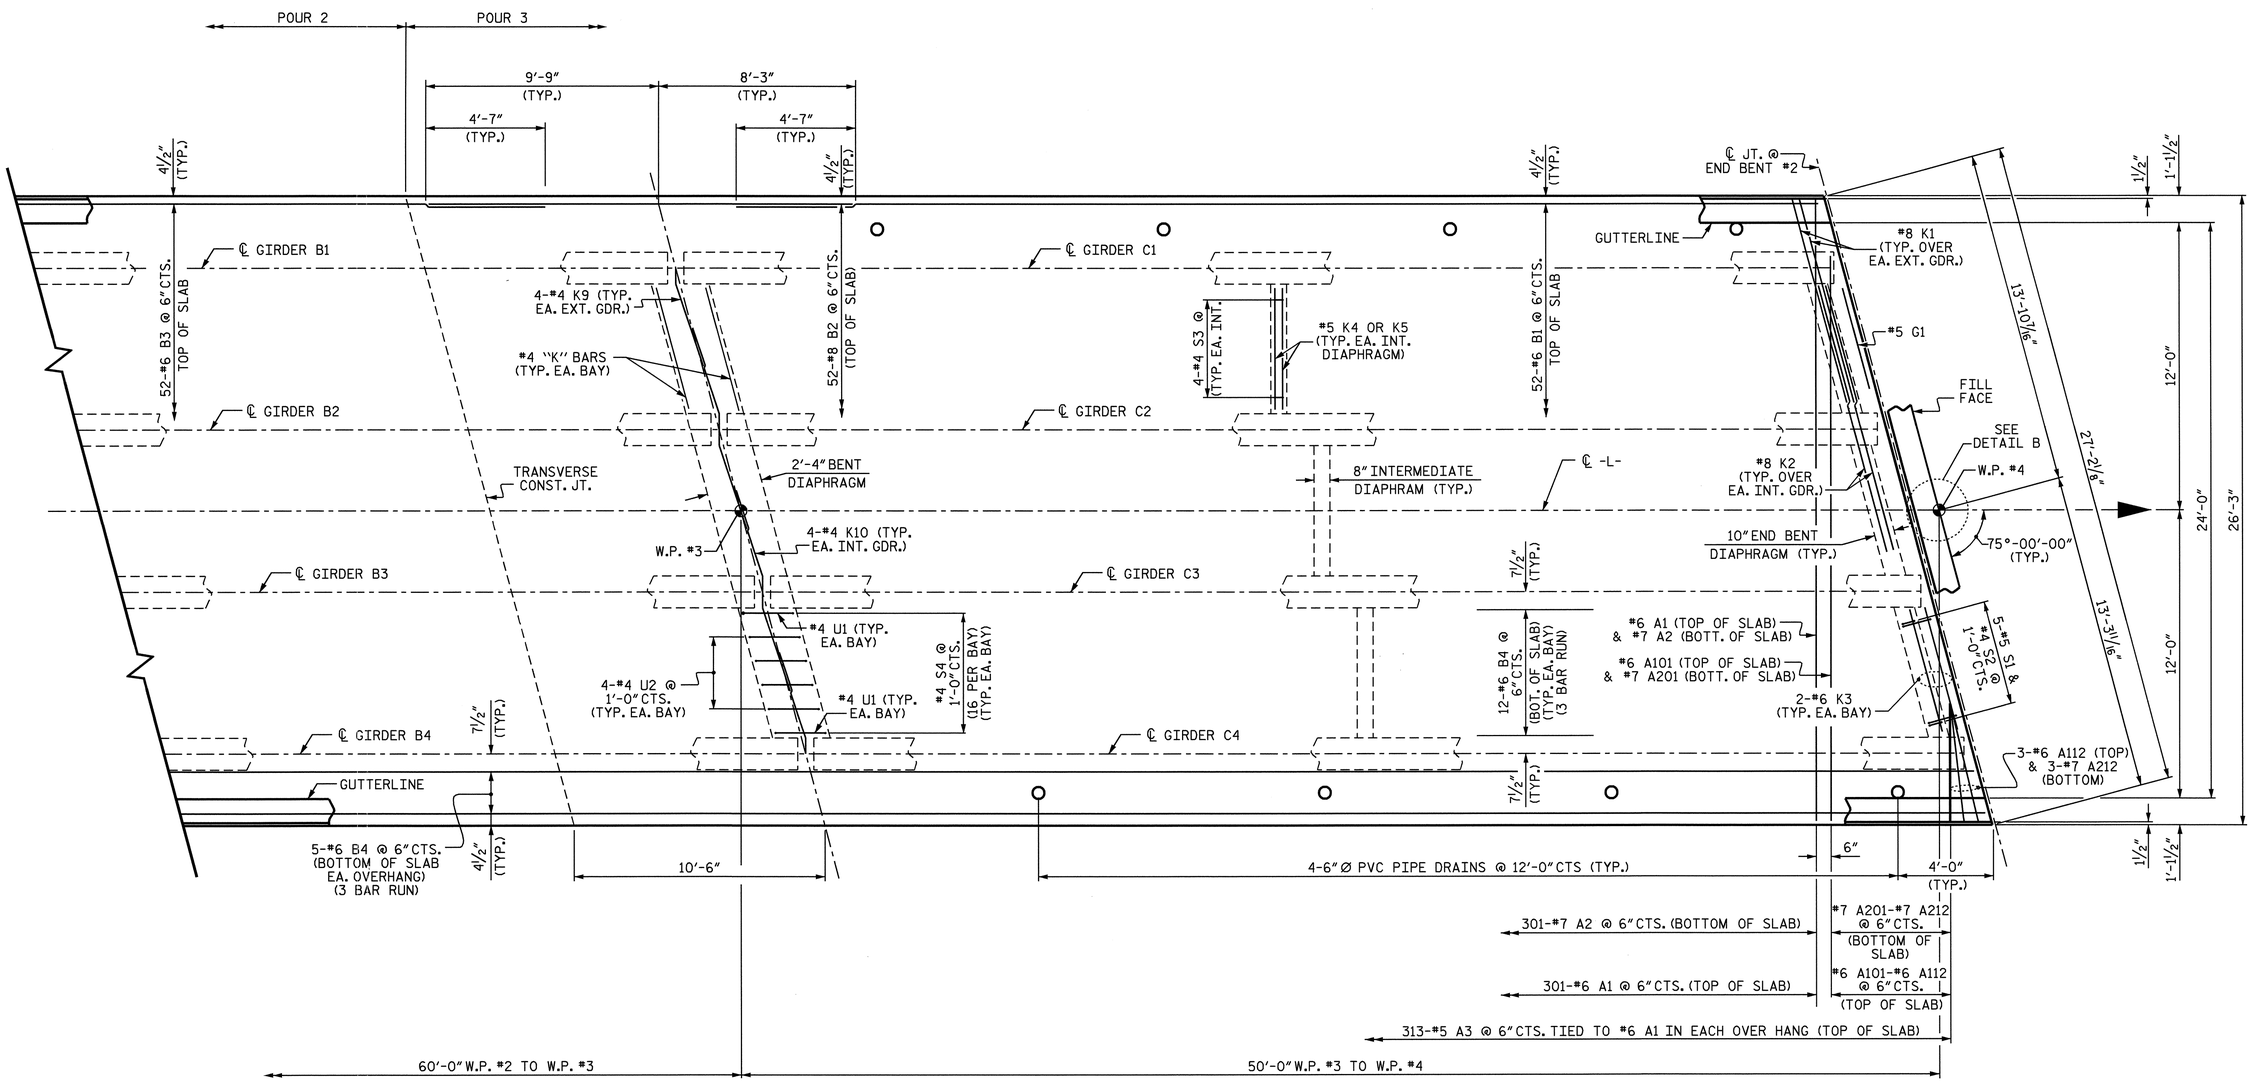

SPAN B

SPAN C

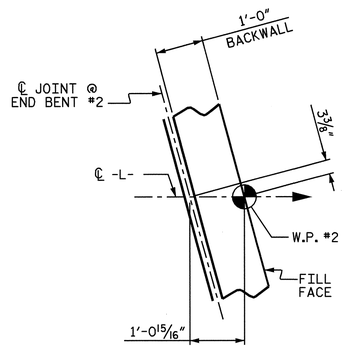

DETAIL B

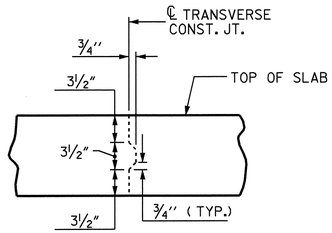

TRANSVERSE CONSTRUCTION JOINT DETAIL

NOTE: REINFORCING STEEL IN SLAB NOT SHOWN. LONGITUDINAL REINFORCING STEEL SHALL BE CONTINUOUS THRU JOINT

NORTH CAROLINA PROFESSIONAL SEAL 11905 ENGINEER WILLIAM A. DAVIS
11/15/04

DRAWN BY : S.H. SOCKWELL DATE : 2/6/02
CHECKED BY : J.G. KHARVA DATE : 2/28/02

PROJECT NO. B-3485
MACON COUNTY
STATION: 15+52.00 -L-

SHEET 2 OF 2

STATE OF NORTH CAROLINA
DEPARTMENT OF TRANSPORTATION
RALEIGH

SUPERSTRUCTURE
PLAN OF SPANS

REVISIONS						SHEET NO.
NO.	BY:	DATE:	NO.	BY:	DATE:	S-7
1			3			TOTAL SHEETS
2			4			32